
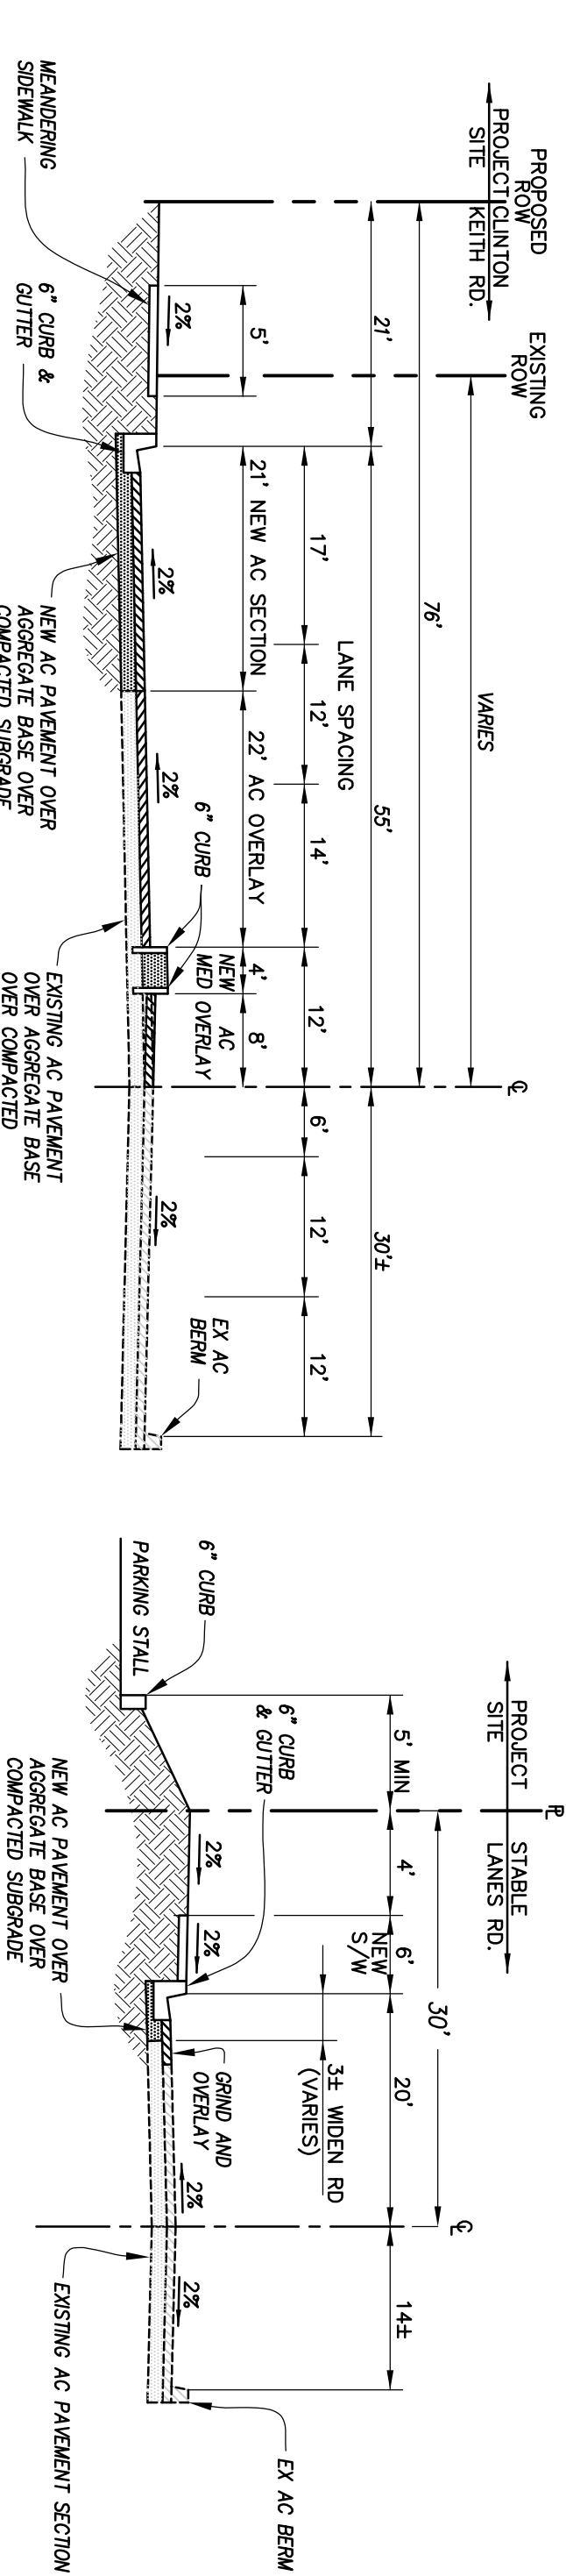


TENTATIVE PARCEL MAP 37311
5 LOT SUBDIVISION
CITY OF WILDOMAR, STATE OF CALIFORNIA

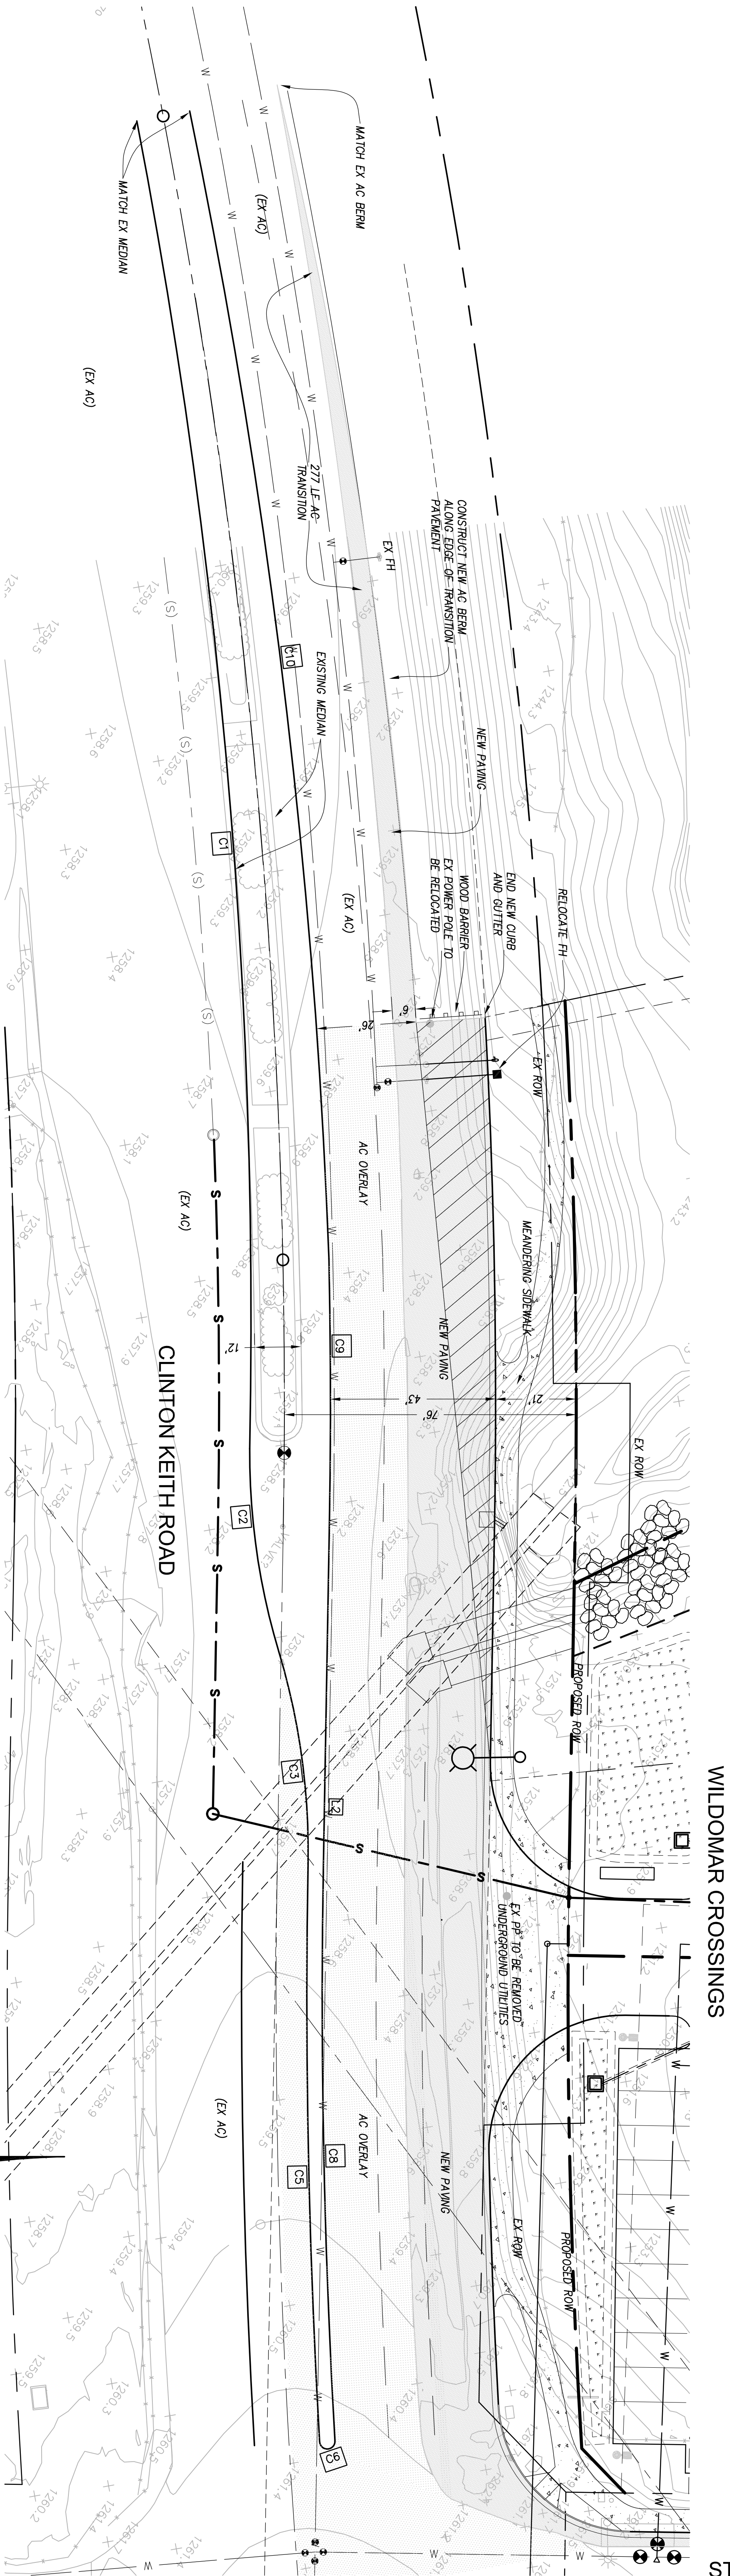

CURB CURVE DATA TABLE			
SYM	LENGTH	RADIUS	DELTA
C1	347.81'	1649.44'	120°4'55"
C2	53.71'	180.00'	170°5'50"
C3	55.74'	180.00'	17°44'37"
C5	150.86'	1992.00'	4°20'21"
C6	6.28'	2.00'	180°00'00"
C8	150.56'	1988.00'	4°20'21"
C9	70.03'	1812.00'	2°12'52"
C10	301.62'	1809.25'	9°33'07"



CURB LINE DATA TABLE			
SYM	LENGTH	BEARING	DESCRIPTION
L2	87.48'	N56°14'09"E	MEDIAN CURB

CLINTON KEITH ROAD SECTION @ TURN LANE

STABLE LANES ROAD SECTION

NOT TO SCALE

NOT TO SCALE

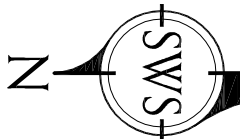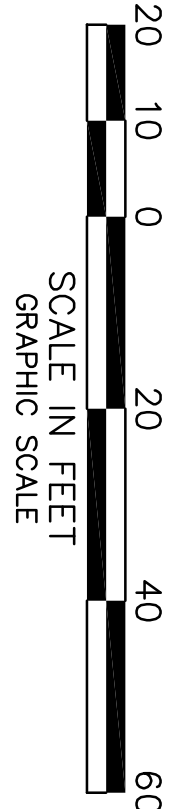

GENERAL NOTES

OWNER:		PROVINTUE REALTY CAPITAL, LLC
		1575 SAN FRANCISCO, CA 94111
		415-990-3318
FLOOD ZONING:		COMMUNITY-PANEL NUMBER 0606SC27055
FLOOD ZONE X - OUTSIDE OF THE 500 YEAR FLOOD PLAN		
ZONING:		GENERAL PLAN
EXIST: RR		EXIST: RURAL RESIDENTIAL
PROPOSED: C-1/C-P		PROPOSED: GENERAL COMMERCIAL
ASSESSORS PARCEL NO:		380-120-03 AND 04
ADDRESS: NE CORNER OF CLINTON KEITH AND STABLE LANES		
WILDOMAR, CA		
NUMBER OF PARCELS: EXISTING - 2		PROPOSED - 5
TOTAL ACREAGE: GROSS: 3.29 ACRES, NET: 3.29 ACRES		

SOURCE OF TOPOGRAPHY:		AERIAL TOPO DONE BY SWS ENGINEERING, INC.
DATE: NOVEMBER 2015		
CONTOUR INTERVAL: 1 FOOT		
STRUCTURES:		ALL FENCING AND BUILDINGS WITHIN PROPERTY BOUNDARY ARE TO BE REMOVED

SEWER:		ALL PARCELS IN THIS TENTATIVE PARCEL MAP ARE ON A SANITARY SEWER SYSTEM.
DATE MAP PREPARED: SEPTEMBER 2017		
JOB NO. 14-045		

SWS ENGINEERING, INC.

CITY ENGINEERING • LAND PLANNING • SURVEYING
31045 Temecula Parkway, Suite 201 | 26 Autumn Drive, Suite 115
Temecula, CA 92592 | San Marcos, CA 92169
P: 951-296-5407 F: 951-581-9451 | P: 760-744-0011 F: 760-744-0046
DATE: Nov 07, 17 9:58am By: michael.schweitzer
FILE 2: V:\projects\2014\14-045\PM20\Working\TMA-14-045-1\TMA1.dwg

PREPARED BY:

MICHAEL D SCHWEITZER RCE 59658 DATE

REVISION BLOCK	
NO	DATE



WILDOMAR CROSSINGS

CLINTON KEITH ROAD AND STABLE LANES ROAD

WILDOMAR, CA

PLOT PLAN SUBMITTAL

DECEMBER 12, 2017

PROJECT DIRECTORY

APPLICANT: MANN PROPERTY COMPANY P.O. BOX 77564 SAN FRANCISCO, CA 94107 CONTACT: ROB MANN PHONE: (415) 990-3378	BIOLOGICAL CONSULTANT HELIX ENVIRONMENTAL PLANNING INC. 7578 EL CAJON BOULEVARD LA MESA, CA 91942 CONTACT: KARL OSMUNDSON, ROBERT HOGENAUER PHONE: 619-462-1515
APPLICANT: MANN PROPERTY COMPANY P.O. BOX 77564 SAN FRANCISCO, CA 94107 CONTACT: JIM ROACHELLE PHONE: (925) 250-7118	GEOTECHNICAL ENGINEER CONSTRUCTION TESTING & ENGINEERING, INC. (CTE) 14538 MERIDIAN PKWY, SUITE A RIVERSIDE, CA 92518 CONTACT: ROBERT ELLERBUSCH PHONE: (951) 571-4081
ARCHITECT/ LANDSCAPE ARCHITECT: DAVID BABCOCK & ASSOCIATES 3581 MOUNT DIABLO BLVD., SUITE 235 LAFAYETTE, CA. 94549 CONTACT: JEFF BERBERICH PHONE: (925) 283-5070	PHASE 1 ENGINEER EEI 2195 FARADAY AVENUE, SUITE K CARLSBAD, CA 92008 CONTACT: BRIAN BRENNAN, POLLY IVERS PHONE: 760-431-3747
CIVIL ENGINEER/SURVEY: SWS ENGINEERING, INC. 261 AUTUMN DRIVE #115 SAN MARCOS, CA 92069 CONTACT: MICHAEL SCHWEITZER PHONE: (760) 444-0011	PHOTOMETRICS EDESIGNC 582 MARKET STREET, SUITE 400 SAN FRANCISCO, CA 94104 CONTACT: STEPHEN HOWARTER PHONE: 415-963-4303
TRAFFIC/ NOISE/ AQ/ GHG URBAN CROSSROADS 41 CORPORATE PARK, SUITE 300 IRVINE, CA 92606 CONTACT: ARIC EVATT, CHARLENE SO PHONE: (949) 660-1994	

UTILITY PROVIDERS

Water: Elsinore Valley Municipal Water District 951-674-3146
Sewer-Elsinore Valley Municipal Water District 951-674-3146
Gas: Southern California Gas Company 800-427-2200
Electric: Southern California Edison Company 800-611-1911
Telephone- Time Warner Cable 951-268-3165
School District: Lake Elsinore Unified School District 951-253-7000



VICINITY MAP

N.T.S.

PROJECT DATA

PROJECT LOCATION:	WILDOMAR CROSSINGS CLINTON KEITH ROAD AND STABLE LANES ROAD WILDOMAR, CA
PARCEL NUMBERS:	APN 380-120-03 380-120-04
CURRENT ZONING: PROPOSED ZONING:	- RR (RURAL RESIDENTIAL) - C-1/C-P GENERAL COMMERCIAL
JURISDICTION:	CITY OF WILDOMAR, CALIFORNIA
BOUNDARY INFORMATION:	THIS PLAN HAS BEEN PREPARED BY USING SITE DATA INFORMATION FROM SWS ENGINEERING INC. DATED MAY 2016
FIRE PROTECTION:	THESE BUILDINGS WILL BE SPRINKLED PER BUILDING CODE REQUIREMENTS
OCCUPANCY GROUPS:	M , A2 AND M2
TYPE OF CONSTRUCTION:	V.B
THIS PROJECT SHALL COMPLY WITH THE CURRENT ADOPTED EDITION OF CALIFORNIA CONSTRUCTION CODES AND ALL CITY OF WILDOMAR MUNICIPAL ORDINANCES.	

SHEET INDEX

1.

TITLE SHEET
2.

PRELIMINARY SITE PLAN
3.

PRELIMINARY GRADING PLAN
4.

PRELIMINARY UTILITY PLAN
5.

CIVIL PLAN
6.

PRELIMINARY STORMWATER INFO.
7.

PRELIMINARY LANDSCAPE PLAN
8.

HYRDOZONE PLAN
9.

PHOTOMETRIC STUDY
10.

MAJOR BUILDING ELEVATIONS
11.

PAD 1 BUILDING ELEVATIONS
12.

PAD 2 BUILDING ELEVATIONS
13.

PAD 3 BUILDING ELEVATIONS
14.

PYLON SIGN/ PAD BUILDING SIGNAGES/ TRASH ENCLOSURE
15.


MATERIALS BOARD
16.

MAJOR PAD BUILDING FLOOR PLAN AND ROOF PLAN
17.

PAD 1 BUILDING FLOOR PLAN AND ROOF PLAN
18.

PAD 2 BUILDING FLOOR PLAN AND ROOF PLAN
19.

PAD 3 BUILDING FLOOR PLAN AND ROOF PLAN

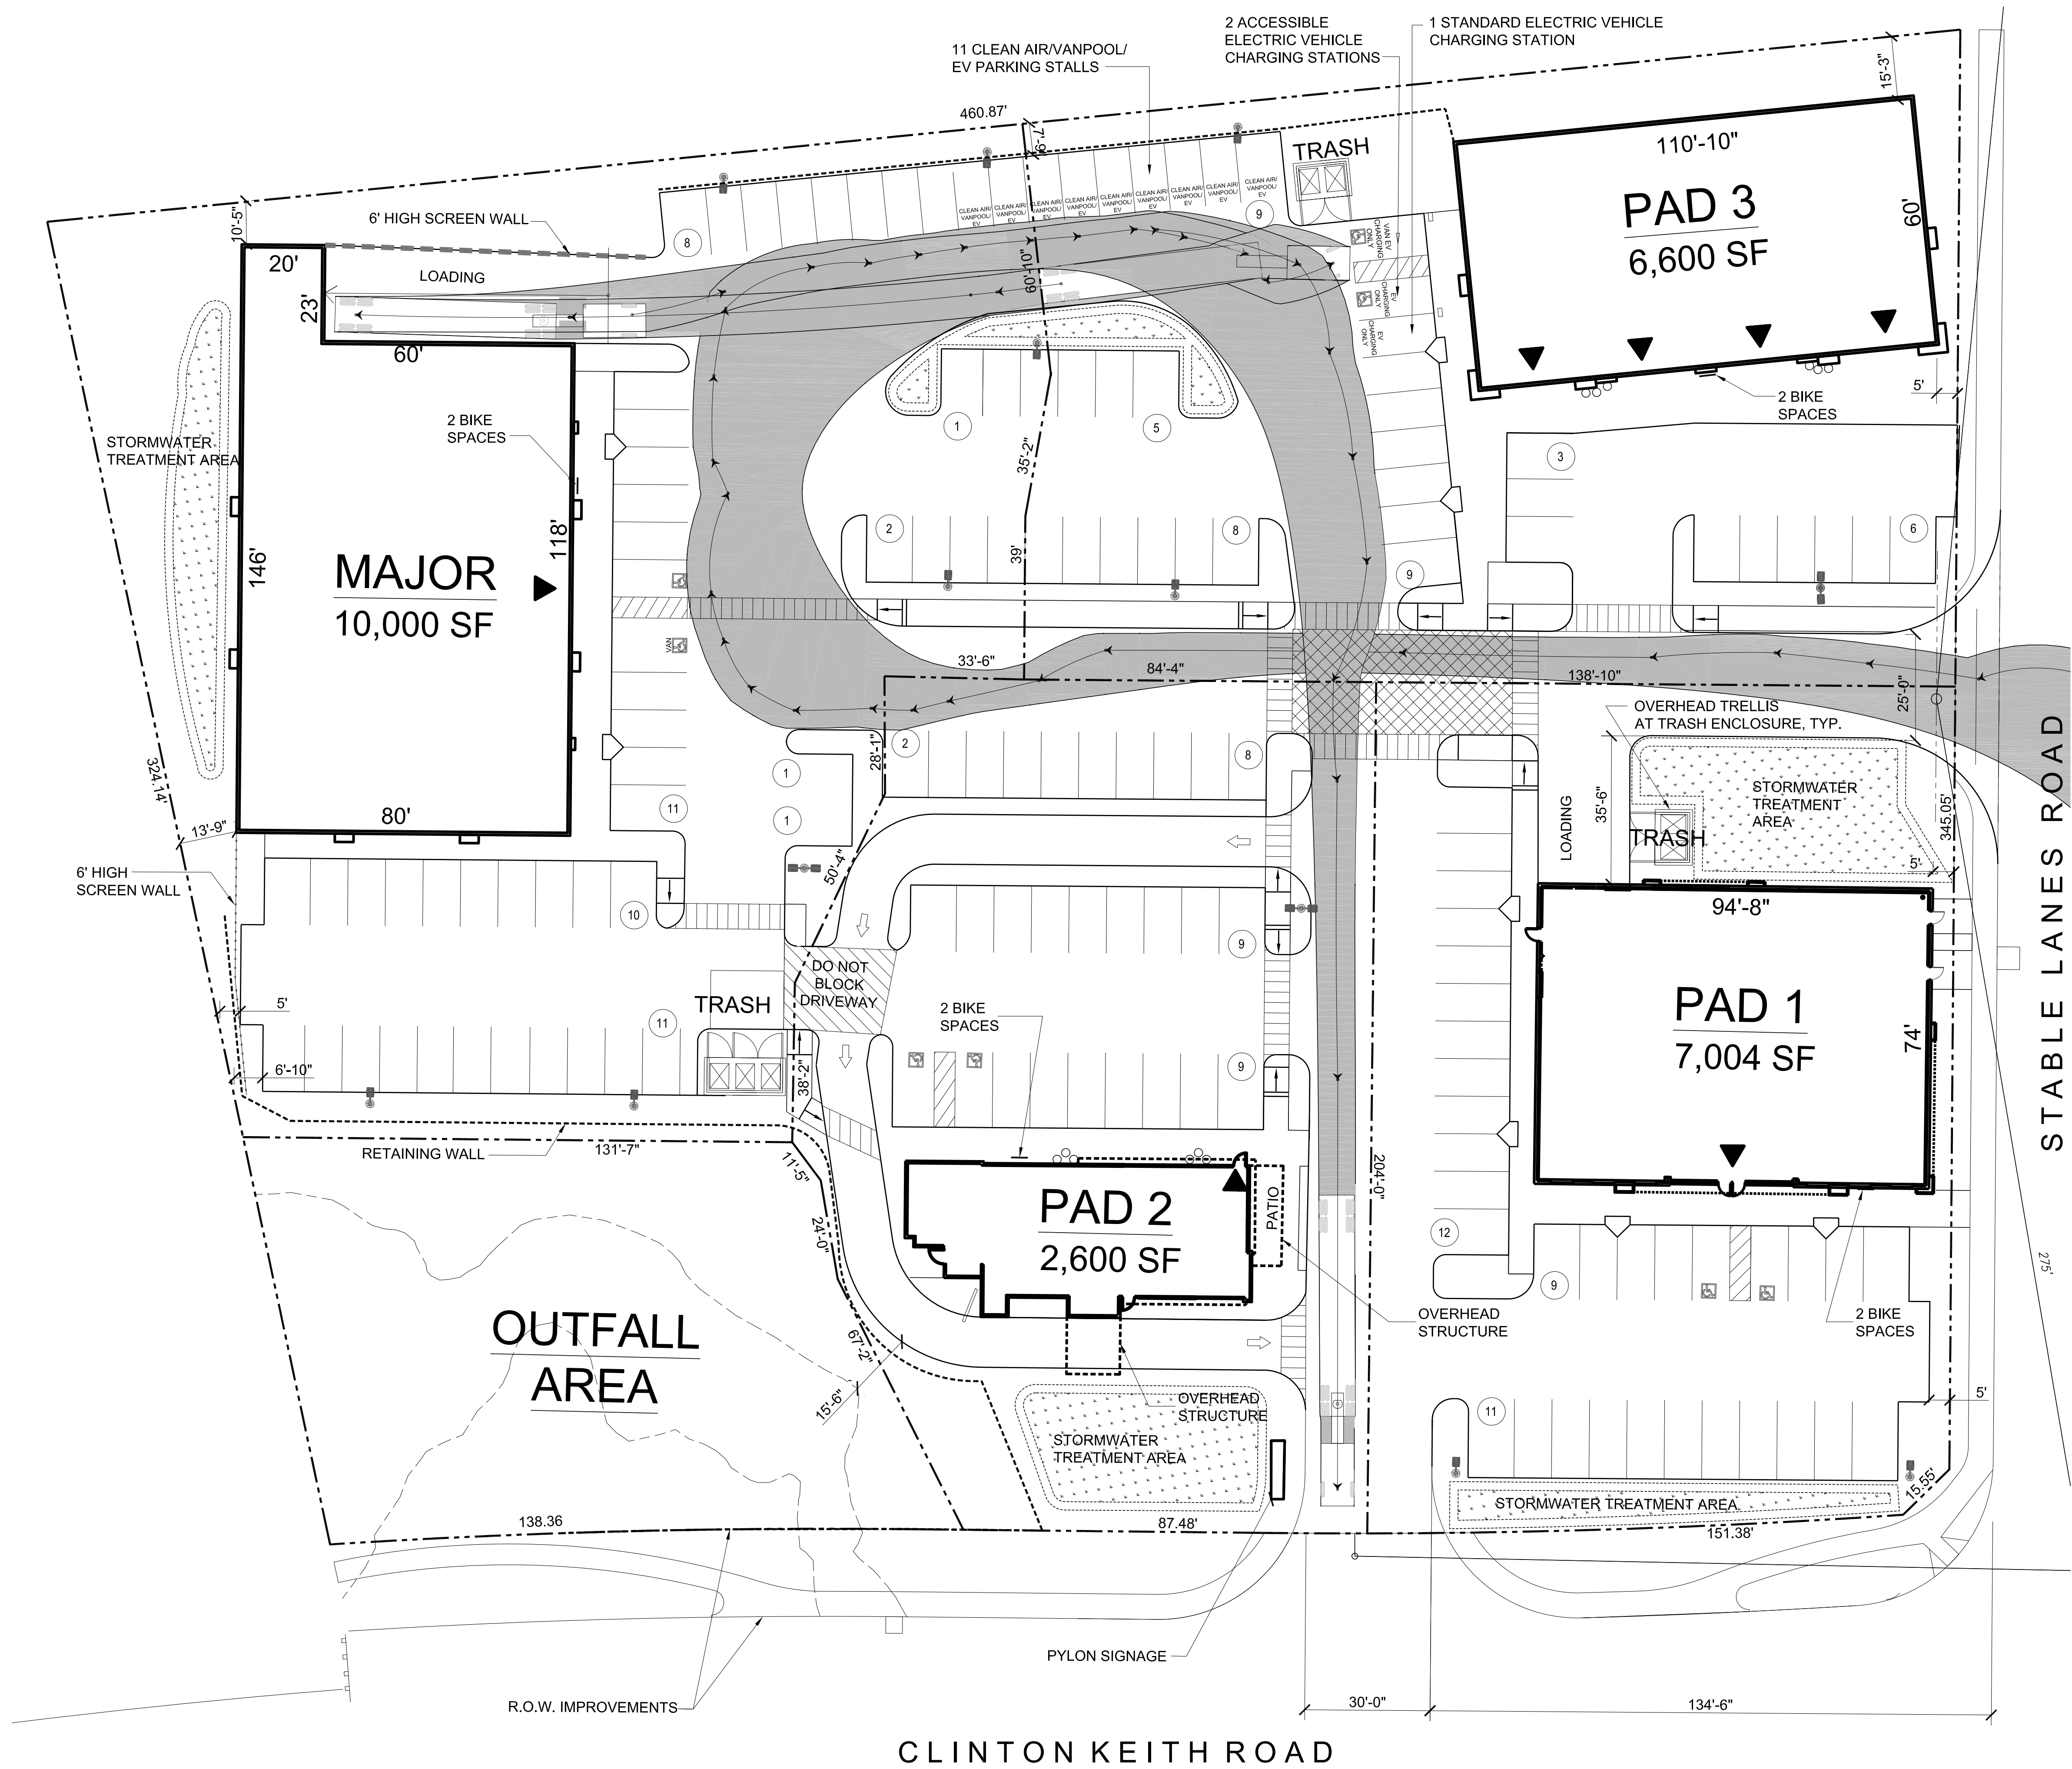

Project Data

Client: MANN PROPERTY CO.
P.O. BOX 77564
SAN FRANCISCO, CA 94107

Project Address: Clinton Keith Road and Stable Lanes Road,
Wildomar, CA

Site Data

Parcel Area: 3.28 AC (143,312 s.f.)

Jurisdiction: City of Wildomar

Zoning: Existing: RR
Proposed: C-1/ C-P

Boundaries Information: THIS PLAN HAS BEEN PREPARED BY USING SITE DATA INFORMATION FROM SWS ENGINEERING INC. DATED JUNE 2017

Building/ Parking Data

BUILDING AREA:	PARKING PROVIDED:	PARCEL SF:
MAJOR = 10,000 SF	46 CARS (4.6/1,000)	44,380
PAD 1 = 7,004 SF	32 CARS (4.5/1,000)	27,946
PAD 2 = 2,600 SF	27 CARS (10.4/1,000)	25,382
PAD 3 = 6,600 SF	40 CARS (6.1/1,000)	32,221
TOTALS 26,204 SF	145 CARS (5.5/1,000)	129,929 (SUBTOTAL)
OUTFALL AREA=		13,383
TOTAL PARCEL AREA		143,312 SF

Accessible Parking Stalls:	
Required:	5 Stalls
Provided:	8 Stalls (2 Van, 6 Standard)
Bicycle Parking:	
Required:	8 Spaces (5% of Total Parking Required)
Provided:	8 Spaces
Electric Vehicle Parking:	
Required:	11 Stalls (per 2016 CAL Green Code Table 5.106.5.2)
Provided:	11 Stalls
Electric Vehicle Charging Stations (EVCS):	
Required:	1 Van Accessible (per 2016 CBC Code Table 11B.228.3.1) + 1 Standard Accessible (per 2016 CBC Code Table 11B.228.3.1) 1 Standard EVCS
Provided:	3 Charging Stations


LEGEND:

New Light Fixture

DBA #1427




DAVID BARCOCK + ASSOCIATES
ARCHITECTURE PLANNING LANDSCAPE
3581 MT. DIABLO BLVD., SUITE 235
LAFAYETTE, CALIFORNIA 94549
1-925-283-5070

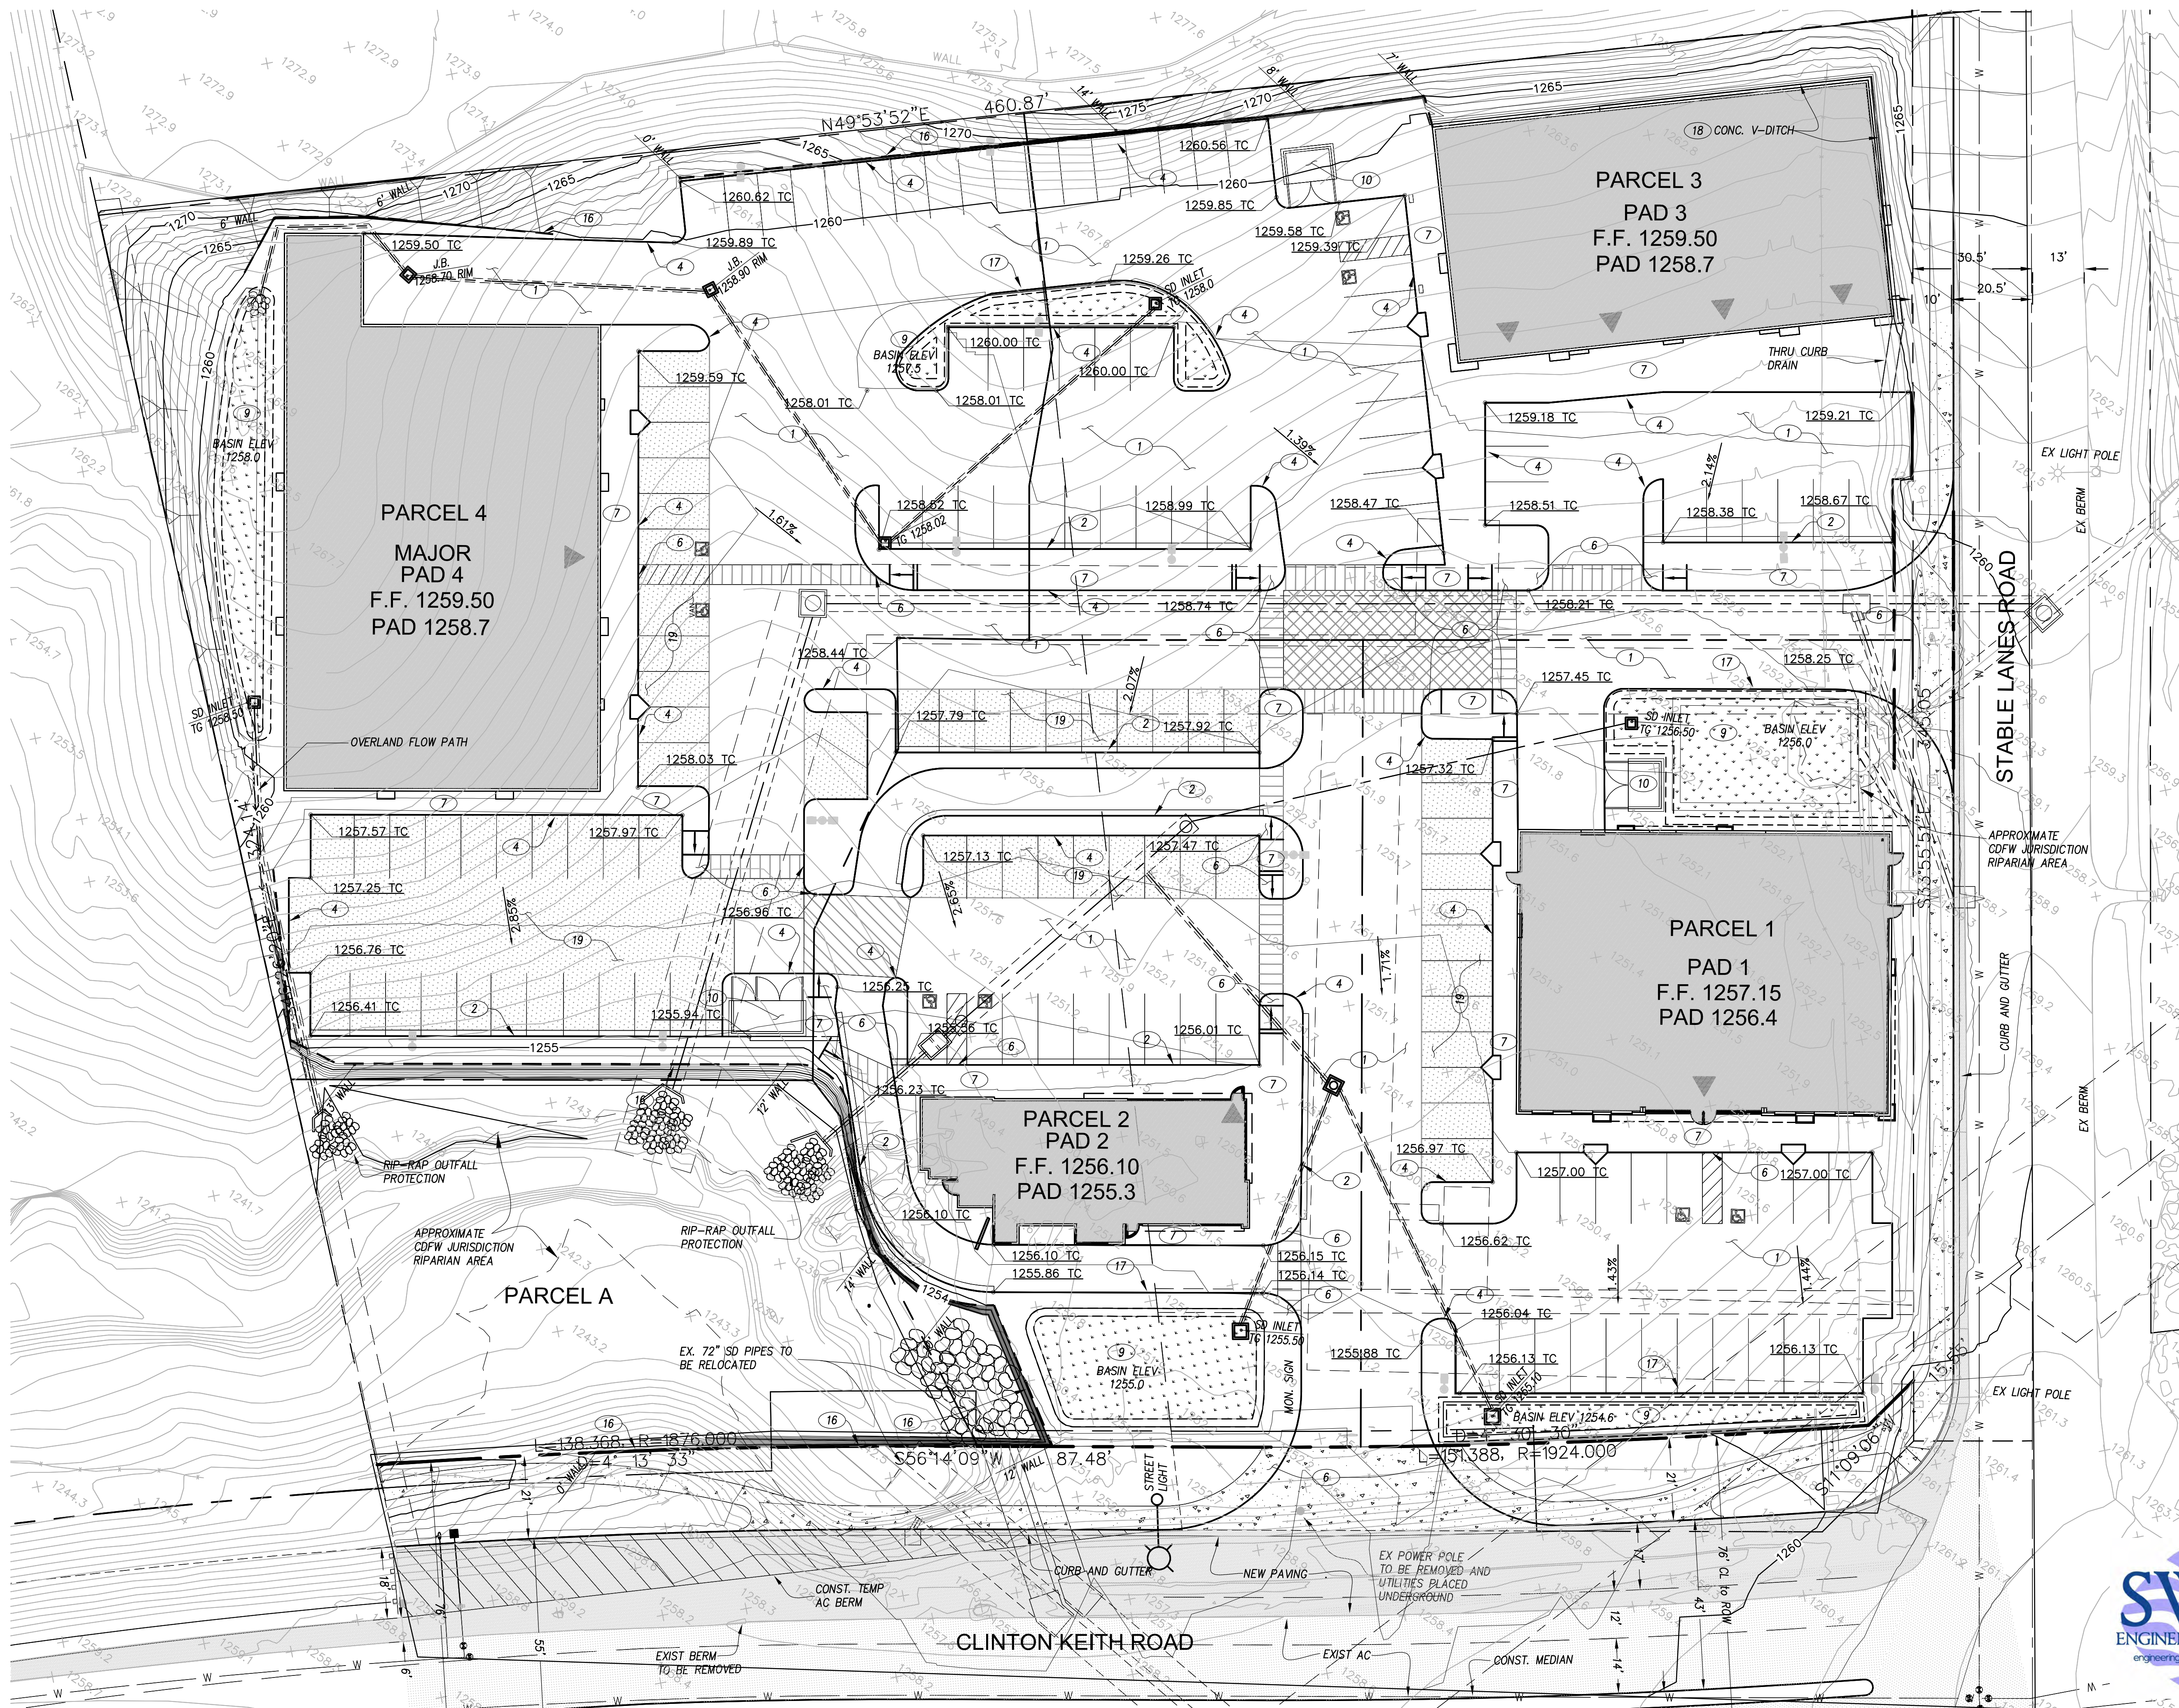


EARTHWORK			
	RAW	x % SHRINKAGE	TOTAL
CUT	7,900 CY	-	7,900 CY
FILL	11,900 CY	-	11,900 CY
IMPORT			4,000 CY
NOTE: EARTHWORK QUANTITIES ARE ESTIMATES ONLY AND SHALL BE VERIFIED BY THE CONTRACTOR TO ITS OWN SATISFACTION.			

- CONSTRUCTION NOTES:**
- 1 3.5" AC OVER 11.5" AB PER SOILS REPORT RECOMMENDATION
 - 2 CONSTRUCT 6" CURB AND GUTTER
 - 4 CONSTRUCT 6" CURB
 - 5 CONSTRUCT 0" CURB
 - 6 CONSTRUCT HANDICAP RAMP
 - 7 WALKWAY PER ARCHITECT PLANS
 - 8 CONSTRUCT VALLEY GUTTER PER DETAIL SHEET 6
 - 9 CONSTRUCT BIOFILTRATION BASIN PER DETAIL SHEET 6
 - 10 TRASH ENCLOSURE PER ARCHITECTURAL PLANS
 - 15 WALL PER STRUCTURAL PLAN
 - 16 RETAINING WALL
 - 17 2' CURB OPENING @ 9' O.C.
 - 18 CONSTRUCT V-DITCH
 - 19 PERMEABLE PAVING SECTION
- NOTES:**
- 1. VEHICULAR ACCESS OFF CLINTON KEITH SHALL BE RIGHT IN AND RIGHT OUT ONLY.
 - 2. CLINTON KEITH AND STABLE LANES SHALL BE DESIGNATE 'NO PARKING'.

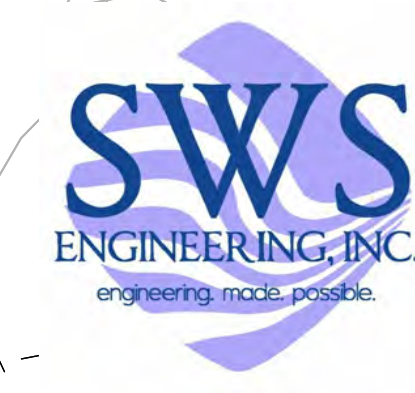


SWS ENGINEERING, INC.
CIVIL ENGINEERING • LAND PLANNING • SURVEYING
261 Autumn Drive, Suite 115 | 31045 Temecula Parkway, Suite 201
San Marcos, CA 92069 | Temecula, CA 92592
P: 760-744-0011 E: 760-744-0046 P: 951-296-3407 F: 951-587-9451

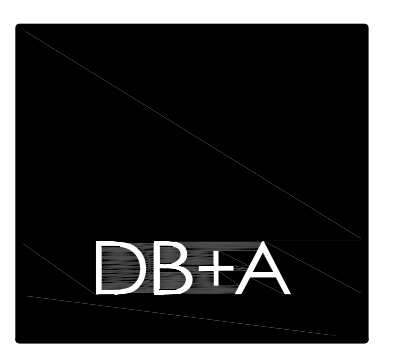

DAVID BABCOCK + ASSOCIATES
ARCHITECTURE PLANNING LANDSCAPE
3581 MT. DIABLO BLVD., SUITE 205
LAFAYETTE, CALIFORNIA 94549
T: 925.283.5070


WILDOMAR CROSSING

PRELIMINARY GRADING PLAN

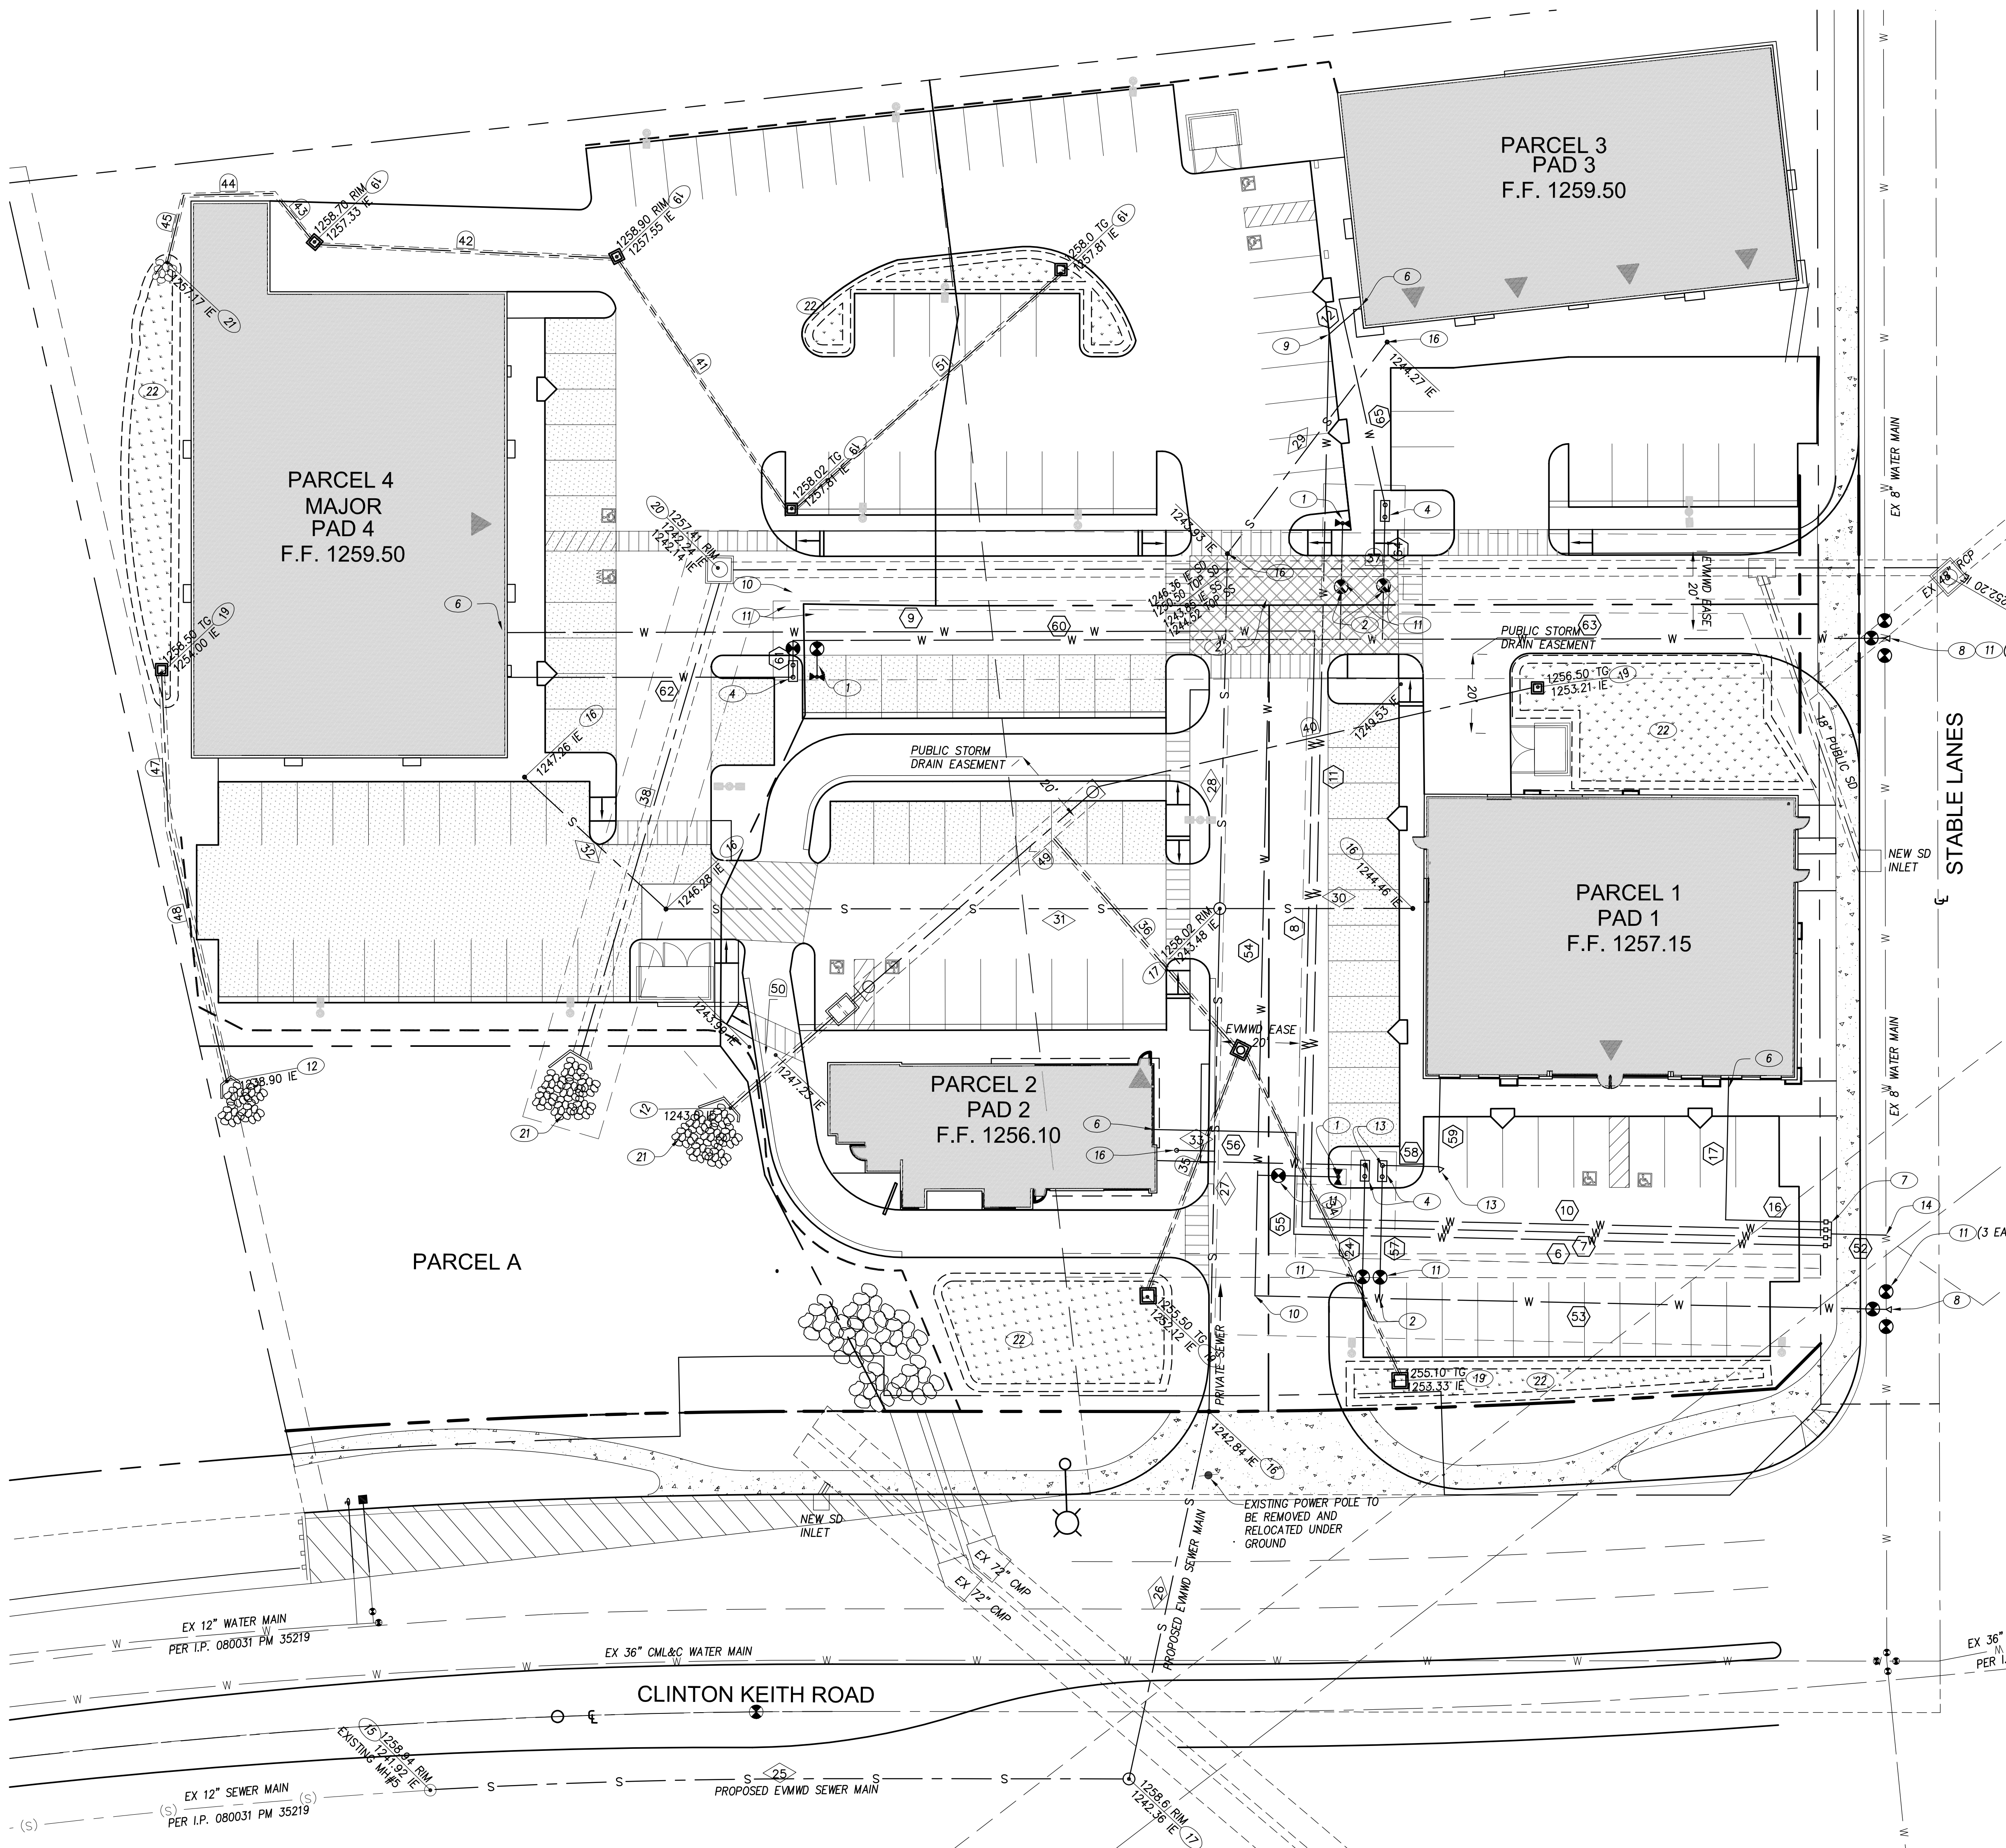


- CONSTRUCTION NOTES:**
- 1 FIRE HYDRANT ASSEMBLY PER EVMWD STD. DWG. W-7
 - 2 PIPE TEE WITH RESTRAINED JOINTS
 - 3 -
 - 4 6" DOUBLE CHECK VALVE ASSEMBLY PER EVMWD STD. DWG. W-23 WITH FIRE DEPARTMENT CONNECTION PER APPROVED MATERIAL LIST
 - 5 FDC/PIV WITH GATE VALVE
 - 6 2" DOMESTIC P.O.C. SEE PLUMBING PLANS FOR CONTINUATION
 - 7 2" WATER METER PER EVMWD STD. DWG. NO. W-9
 - 8 8X8X8 TEE WITH THRUST BLOCK
 - 9 45° BEND WITH RESTRAINED JOINTS
 - 10 8" 90° ELBOW WITH RESTRAINED JOINTS
 - 11 WATER MAIN GATE VALVE PER EVMWD STD. DWG. W-13
 - 12 HEADWALL PER CALTRANS STD DWG D90
 - 13 THRUST BLOCK
 - 14 8X8X4 TEE WITH THRUST BLOCK
 - 15 POC WITH SEWER MAIN ON CLINTON KEITH
 - 16 SEWER CLEAN OUT PER EVMWD STD DWG S-12
 - 17 SEWER MANHOLE PER EVMWD STD DWG S-8
 - 18 2'x2' JUNCTION BOX
 - 19 24"x24" PRE-CAST CATCH BASIN
 - 20 MANHOLE 2 PER R.C.F.C STD DWG 252
 - 21 ROCK ENERGY DISSIPATER PER RCFC STD DWG JS233
 - 22 BIO-BASIN PER DETAIL SHEET 4
 - 23 -



NOTE:
1. SEE SHEET 6 FOR DATA TABLES (STORM, SEWER, WATER).

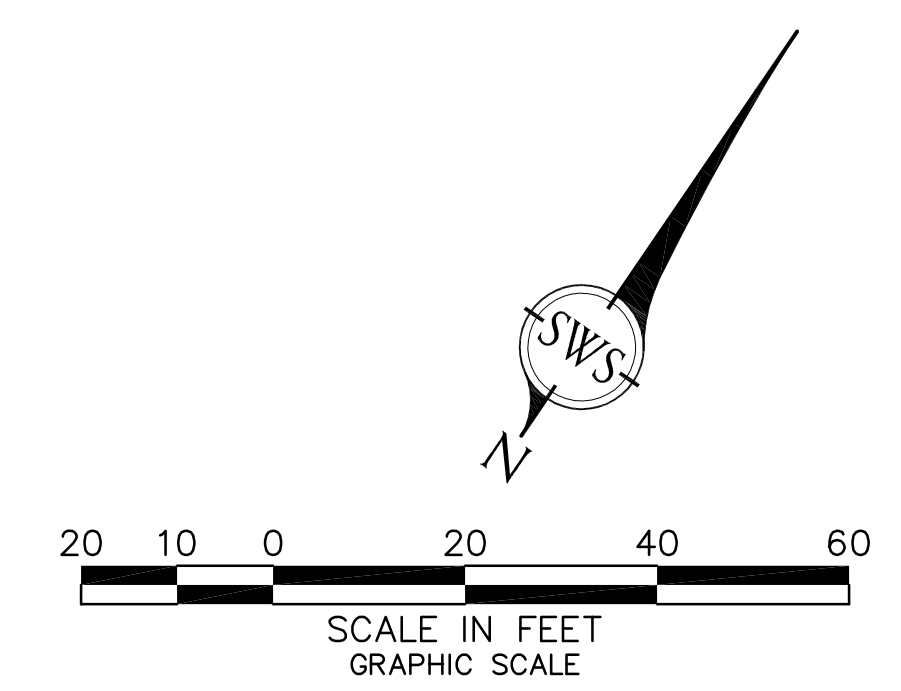

SWS ENGINEERING, INC.
CIVIL ENGINEERING • LAND PLANNING • SURVEYING
261 Autumn Drive, Suite 115 | 31045 Temecula Parkway, Suite 201
San Marcos, CA 92069 | Temecula, CA 92592
P: 760-744-0011 F: 760-744-0046 P: 951-296-3407 F: 951-587-9451
DATE: Sep. 21, 17 7:00am by mikael.weller
FILE Z: \projects\2014\14-045\PROJ\Construct\GP\14-045_C2.0.dwg


WILDOMAR CROSSING
P R E L I M I N A R Y U T I L I T Y P L A N

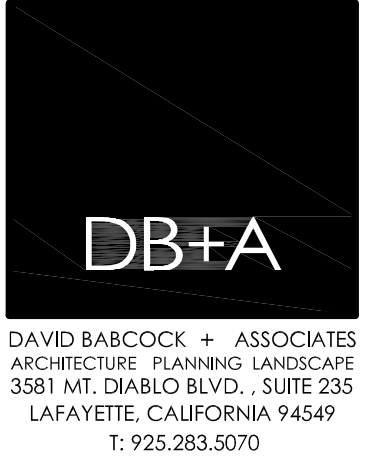

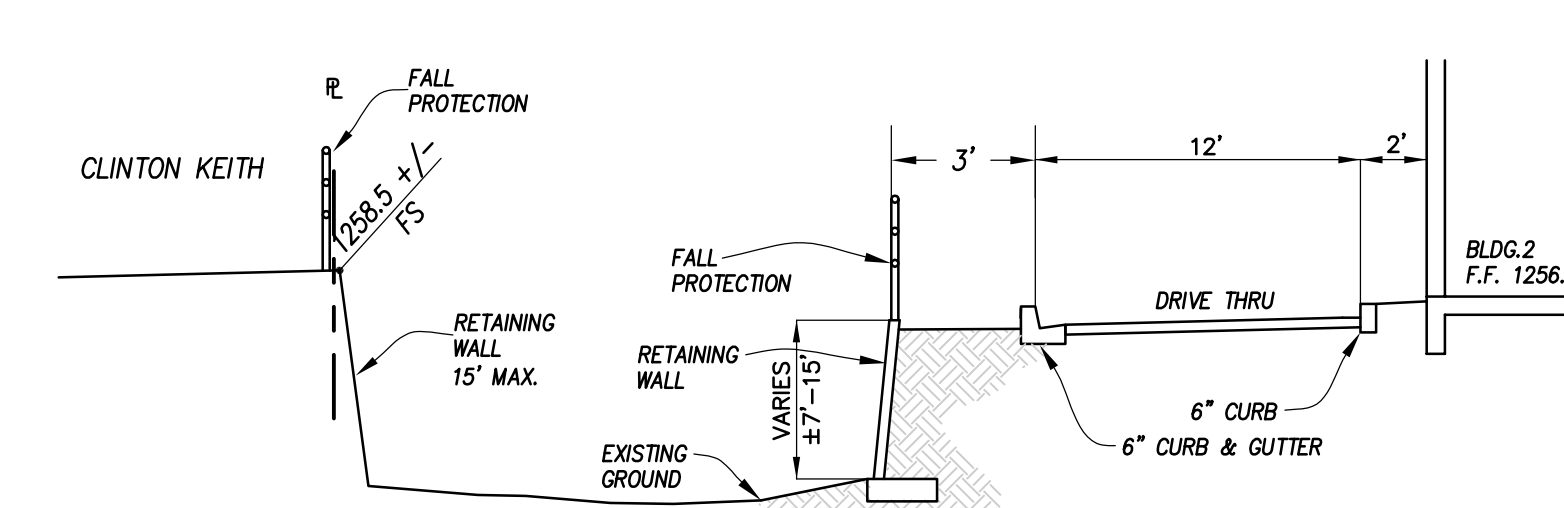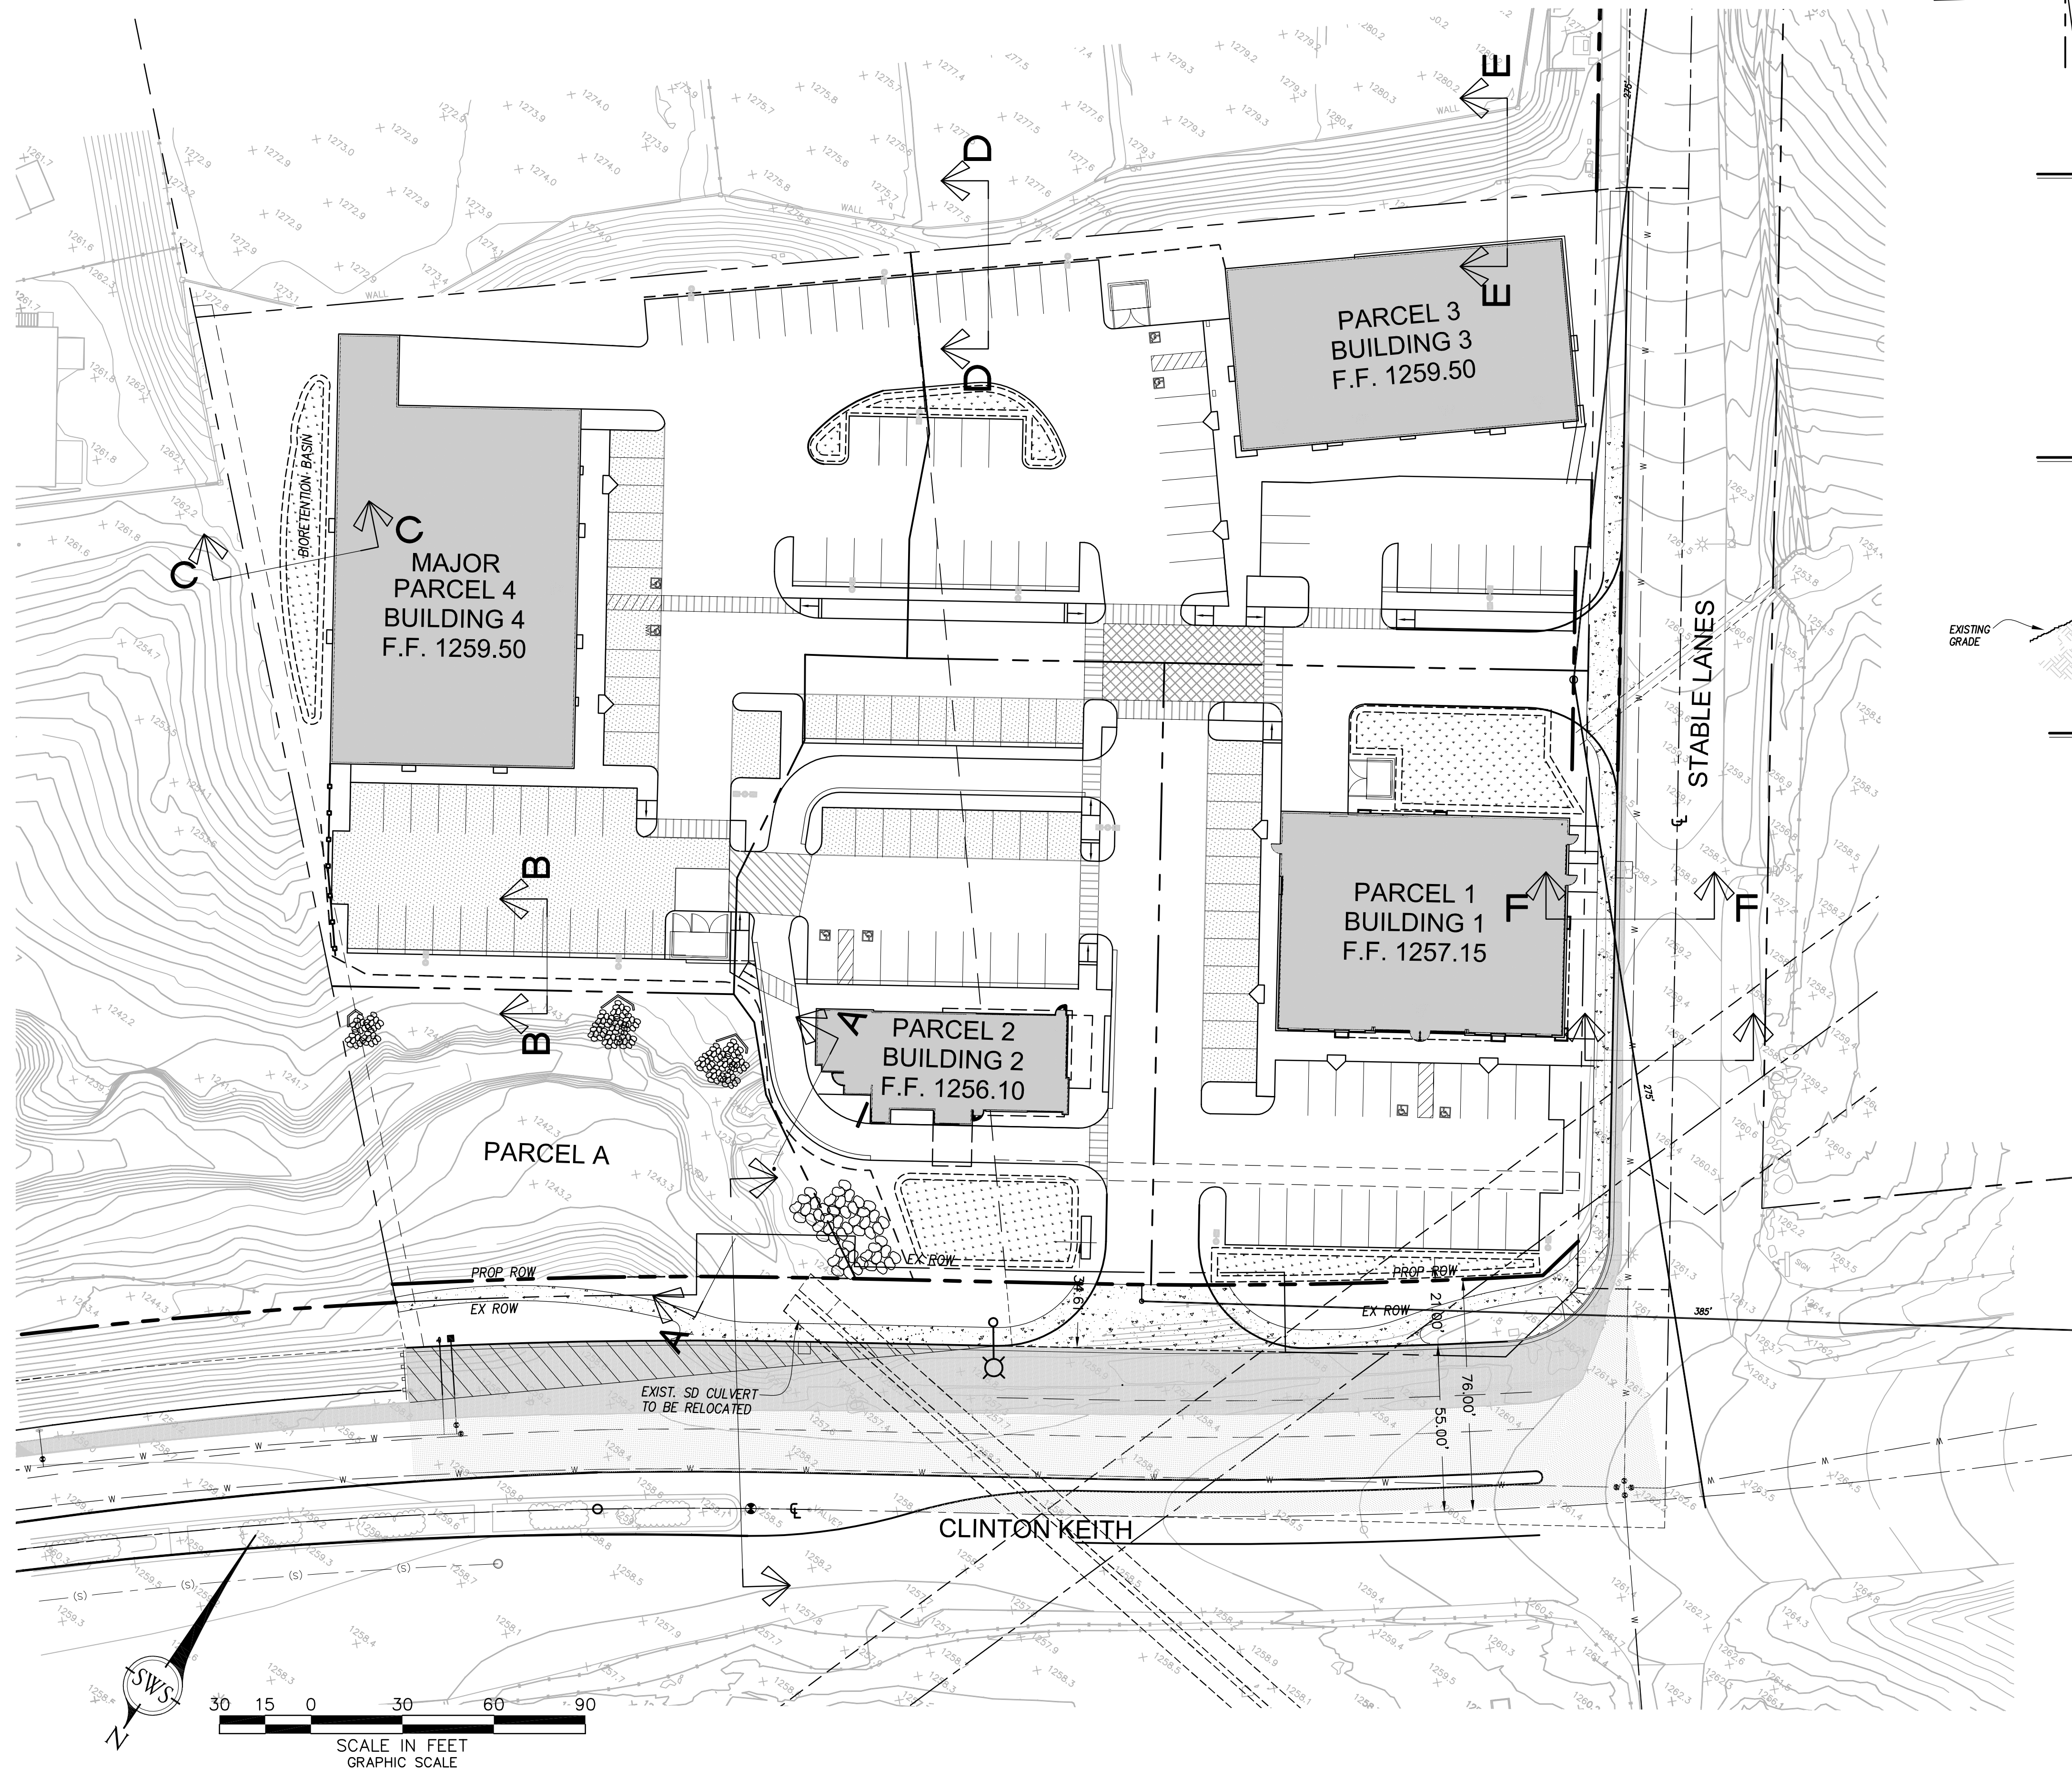


SECTION A-A

NOT TO SCALE

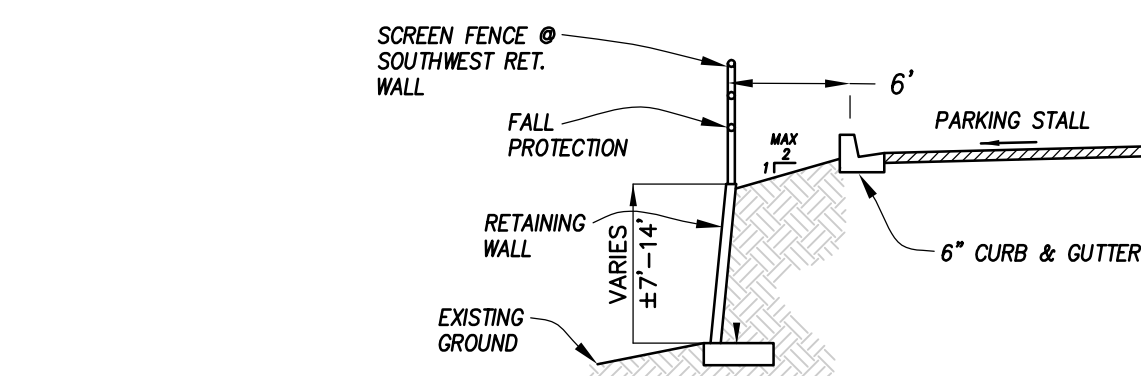


SECTION B-B

NOT TO SCALE

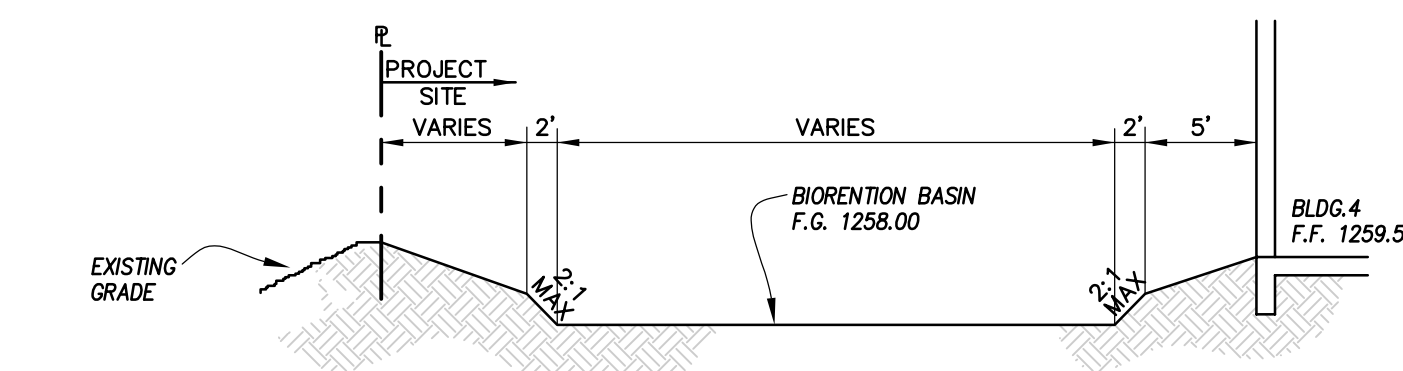


SECTION C-C

NOT TO SCALE

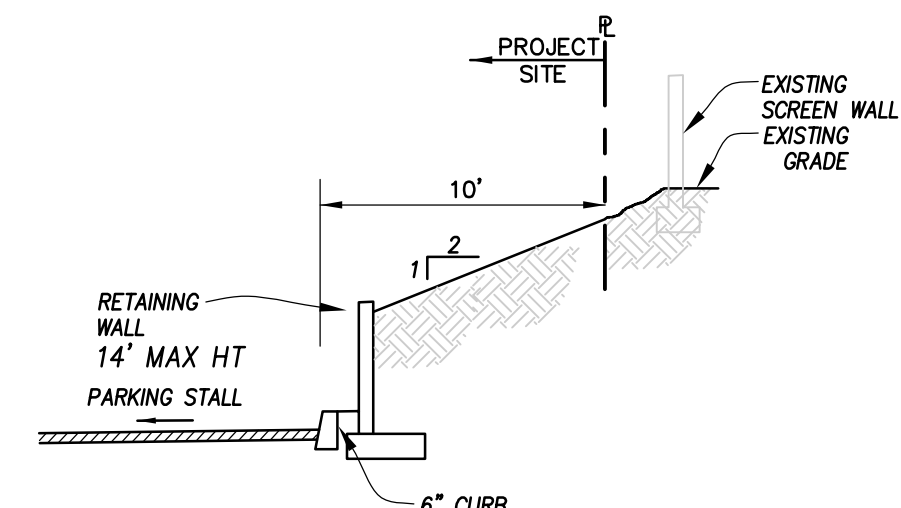


SECTION D-D

NOT TO SCALE

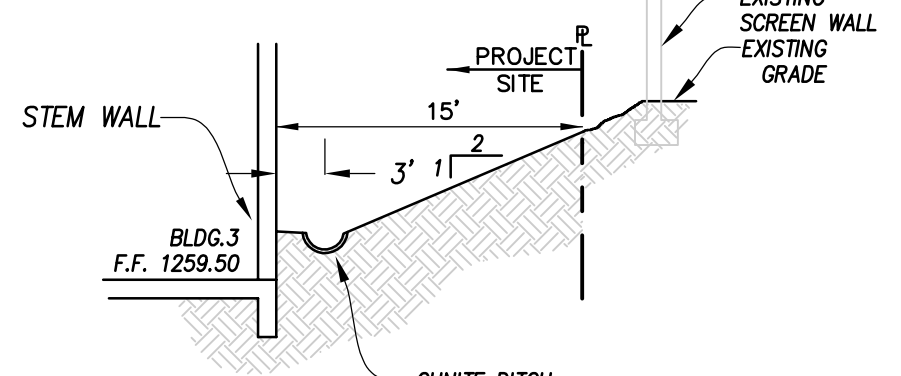


SECTION E-E

NOT TO SCALE

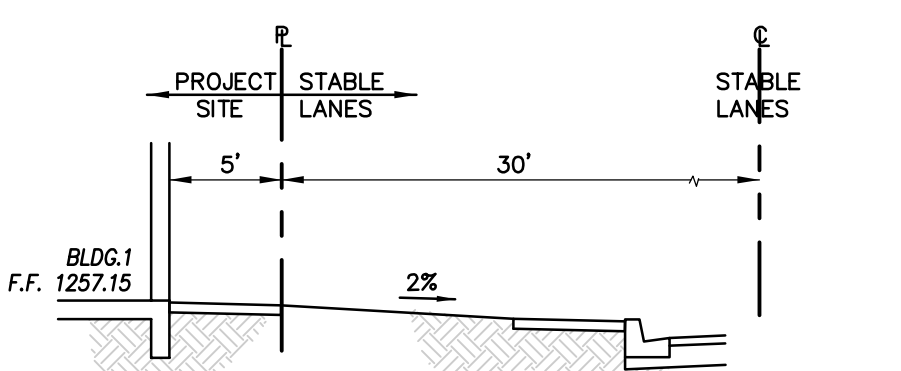


SECTION F-F

NOT TO SCALE

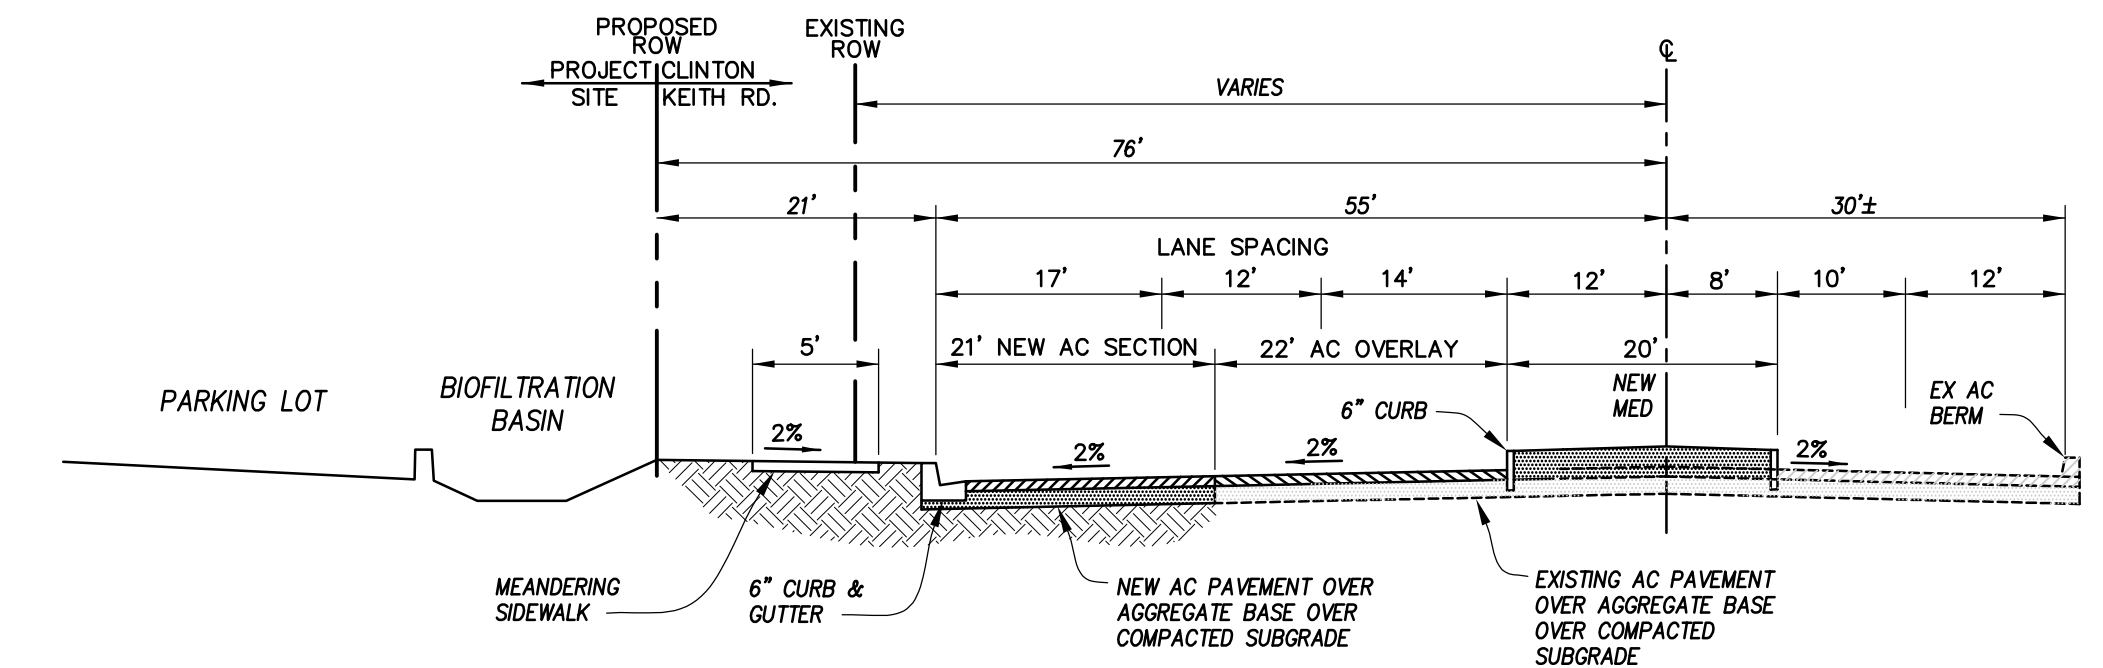


CLINTON KEITH ROAD SECTION

N.T.S. - PER COUNTY STD 91

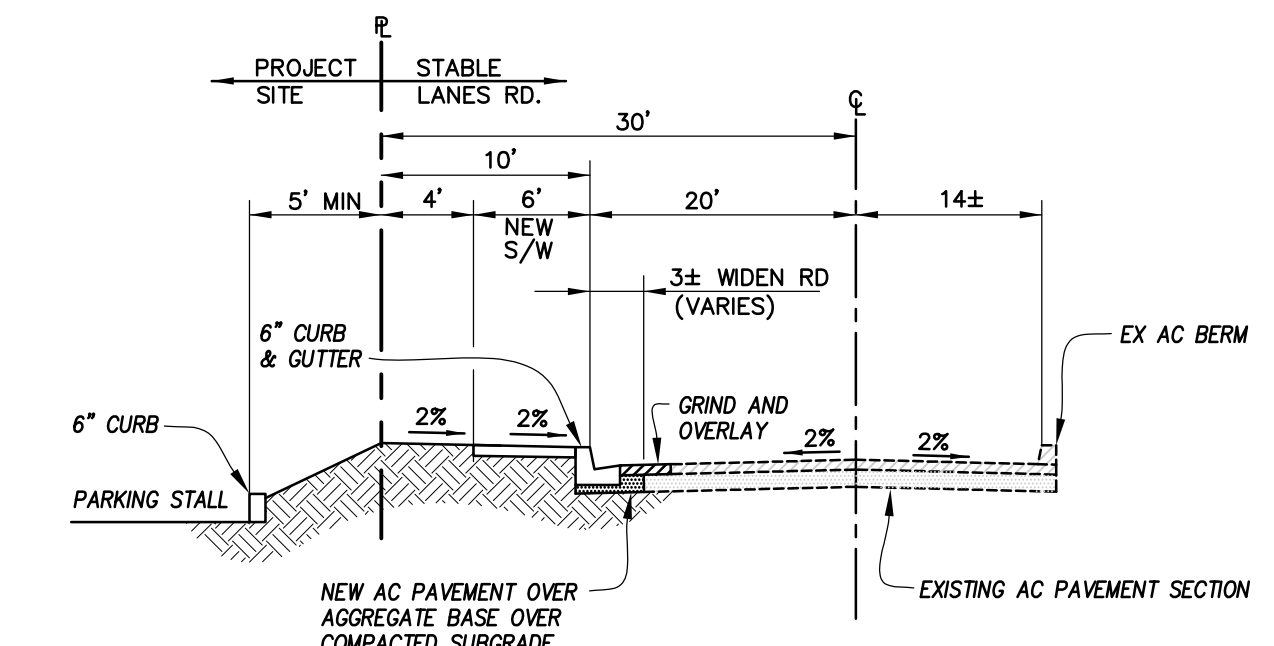


STABLE LANES ROAD SECTION

NOT TO SCALE

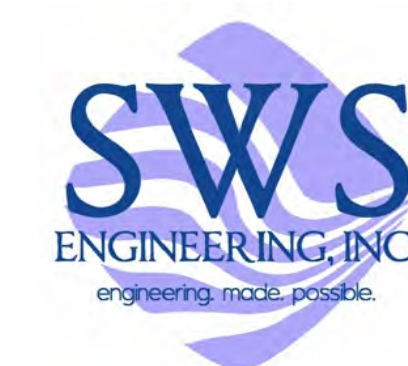

SWS ENGINEERING, INC.
 CIVIL ENGINEERING • LAND PLANNING • SURVEYING
 261 Autumn Drive, Suite 115 | 31045 Temecula Parkway, Suite 201
 San Marcos, CA 92069 | Temecula, CA 92592
 P: 760-744-0011 E: 760-744-0046 P: 951-296-3407 F: 951-587-9451

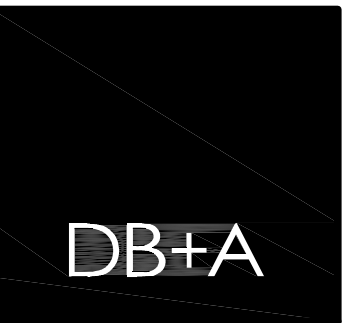

DAVID BABCOCK + ASSOCIATES
 ARCHITECTURE PLANNING LANDSCAPE
 3551 MT. DIABLO BLVD., SUITE 205
 LAFAYETTE, CALIFORNIA 94549
 T: 925.283.5070


WILDOMAR CROSSINGS

CIVIL PLAN

C3.0

WILDOMAR CROSSINGS

P R E L I M I N A R Y U T I L I T Y P L A N

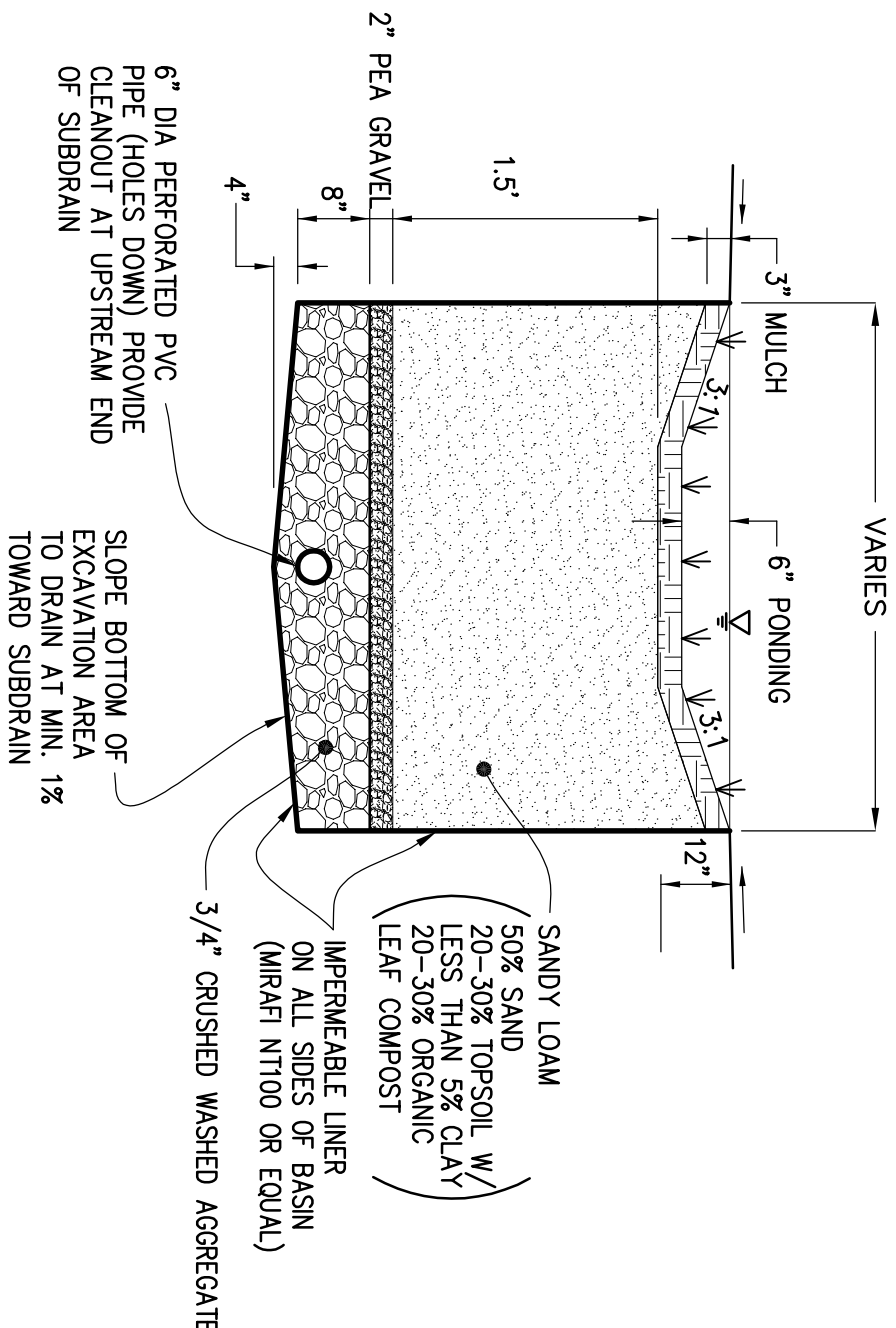

BIOFILTRATION BASIN DETAIL

WATER DATA TABLE			
SYM	LENGTH	RADIUS	DELTA/BRG. DESCRIPTION
6	134.12'	-	SS7'24.50"W 2" SCH 40 PVC
7	132.12'	-	SS7'24.50"W 2" SCH 40 PVC
8	150.80'	-	N32'35.10"W 2" SCH 40 PVC
9	204.37'	-	SS6'04.07"W 2" SCH 40 PVC
10	130.12'	-	SS7'24.50"W 2" SCH 40 PVC
11	223.93'	-	N32'35.10"W 2" SCH 40 PVC
12	5.41'	-	N14'40.53"E 2" SCH 40 PVC
16	24.90'	-	SS7'24.50"W 2" SCH 40 PVC
17	33.32'	-	N32'35.10"W 2" SCH 40 PVC
24	30.85'	-	N32'35.10"W 6" C-900 PVC
52	13.85'	-	SS7'24.50"W 4" SCH 40 PVC (PUBLIC)
53	159.81'	-	SS7'24.50"W 8" C-900 PVC (PUBLIC)
54	166.17'	-	N32'34.53"W 8" C-900 PVC (PUBLIC)
55	25.74'	-	N32'35.10"W 2" SCH 40 PVC
56	35.92'	-	SS7'24.50"W 2" SCH 40 PVC
57	30.83'	-	N32'35.10"W 6" C-900 PVC
58	14.14'	-	NS7'24.50"E 6" C-900 PVC
59	22.34'	-	N32'35.10"W 6" C-900 PVC
60	120.52'	-	SS6'04.07"W 8" C-900 PVC (PUBLIC)
61	6.23'	-	S33'55.53"E 6" C-900 PVC
62	72.33'	-	SS6'08.35"W 6" C-900 PVC
63	155.83'	-	NS6'04.07"E 8" C-900 PVC (PUBLIC)
64	18.81'	-	N32'35.10"W 6" C-900 PVC
65	53.37'	-	N46'27.23"W 6" C-900 PVC

STORM DRAIN LINE DATA TABLE			
SYM	LENGTH	RADIUS	DELTA/BRG. DESCRIPTION
34	90.36'	-	NS9'22.07"W 12" HDPE
35	63.60'	-	SI2'49.35"E 12" HDPE
36	70.02'	-	N7'45'04"W 18" HDPE
37	305.15'	-	SS6'04.47"W 48" RCP (PUBLIC RCP)
38	124.62'	-	SI7'25'14"E 48" RCP (PUBLIC RCP)
40	112.37'	-	SA3'19'58"W 12" HDPE
41	76.19'	-	N6'75'6.08"W 12" HDPE
42	74.90'	-	SS8'48'39"W 12" HDPE
43	15.01'	-	N7'25'109"W 12" HDPE
44	22.95'	-	SS5'01'11"W 12" HDPE
45	17.77'	-	S2'00'4.03"E 12" HDPE
47	39.18'	-	SA6'24.48"E 18" HDPE
48	65.88'	-	SA6'43.45"E 18" HDPE
49	80.00'	-	SI5'09'56"W 60" CMP DETENTION
50	4.90'	-	N6'00'9'56"E 18" HDPE
51	89.20'	-	SI4'39'03"W 12" HDPE

SEWER DATA TABLE			
SYM	LENGTH	RADIUS	DELTA/BRG. DESCRIPTION
25	176.89'	-	NS5'15'36"E 12" SDR-35 SEWER (PUBLIC)
26	95.18'	-	N21'31'45"W 8" SDR-35 SEWER (PUBLIC)
27	127.35'	-	N32'35'10"W 8" SDR-35 SEWER
28	89.86'	-	N32'35'10"W 8" SDR-35 SEWER
29	67.11'	-	N03'13'27"E 6" SDR-35 SEWER
30	48.86'	-	NS6'08'35"E 6" SDR-35 SEWER
31	140.18'	-	SS6'08'35"W 6" SDR-35 SEWER
32	48.96'	-	SS8'05'03"E 6" SDR-35 SEWER
33	3.36'	-	SS7'24'50"W 6" SDR-35 SEWER



SWS
ENGINEERING, INC.
engineering made possible

SWS ENGINEERING, INC.

CIVIL ENGINEERING • LAND PLANNING • SURVEYING

361 AURORA DRIVE, SUITE 115 | 31045 THERESA PARKWAY, SUITE 201
SAN MARCOS, CA 92069 | THERESA, CA 92582

P: (760) 444-0111 | F: (760) 444-0404 | P: (951) 296-3407 | F: (951) 581-4451

DATE: SEP 21, 17 2:22PM BY: JAMES WILDOMAR
FILE: Z:\Projects\2017\17-046\Drawings\Utility\17-046.dwg




DB+A

DAVID BACCOCK + ASSOCIATES
ARCHITECTURE PLANNING LANDSCAPE
DESIGN

3500 WILSON AVENUE
LA JOLLA, CALIFORNIA 92037

T: 952.283.5070

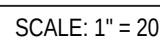



Preliminary Planting Legend:

Symbol	Botanical / Common Name	Size	WUCOLS	Comments
Trees:				
	Olea europaea 'Swan Hill' / Swan Hill Olive	24" box	L	Multi-branch, matched in size.
	Pistacea chinensis 'Keith Davey' / Keith Davey Pistache	24" box	M	Matched Standards
	Lagerstroemia hyb. 'Muskogee' / Lavender Flowering Crape Myrtle	24" box	M	Matched Standards
	Ulmus parvifolia 'Drake' / Drake Evergreen Elm	24" box	L	Matched Standards

Shrubs/Perennials/Groundcovers/ornamental Grasses:

	Abelia x grandiflora 'Sunrise' / Sunrise Variegated Abelia	5 gal.	M	
	Arctostaphylos 'Sunset' / Sunset Manzanita	5 gal.	L	
	Little John (dwarf) Bottlebrush / Callistemon viminalis 'Little John'	5 gal.	L	
	Cupressus sempervirens 'Stricta' / Italian (columnar) Evergreen Cypress	15 gal.	L	
	Frangula californica 'Eve Case' / Eve Case Coffeeberry	5 gal.	L	
	Lavandula angustifolia 'Thumbelina Leigh' / Thumbelina Leigh (dwarf) English Lavender	1 gal.	L	
	Lavandula stoechas 'Otto Quast' / Otto Quast Spanish Lavender	1 gal.	L	
	Olea europaea 'Little Ollie' / Little Ollie (dwarf) Olive	5 gal.	L	
	Salvia leucantha 'Santa Barbara' / Santa Barbara Sage	5 gal.	L	
	Achillea x 'Coronation Gold' / Coronation Gold Yarrow	1 gal.	L	
	Anigozanthos flavidus / Bush Gems Kangaroo Paw	5 gal.	L	
	Cuphea llavea 'Flamenco Rumba' / Bat-Faced (coral red) Cuphea	1 gal.	M	
	Arctostaphylos 'Pacific Mist' / Pacific Mist Arctostaphylos	1 gal.	L	
	Frangula californica 'Seaview' / Seaview Coffeeberry	1 gal.	L	
	Lantana 'New Gold' / New Gold Lantana	1 gal.	L	
	Rosmarinus officialis 'Prostratus' / Prostrate Rosemary	1 gal.	L	
	Festuca mairei / Atlas Fescue	1 gal.	M	
	Muhlenbergia rigens / Deer Grass	1 gal.	M	

Stormwater Treatment Areas:

Symbol	Botanical / Common Name	Size	WUCOLS	Comments
Trees:				
	Quercus virginiana 'Heritage' / Heritage Southern Live Oak	24" box	M	Matched Standards
Shrubs/ Perennials/ Ornamental Grasses:				
	Ceanothus thyrsiflorus / California lilac	5 gal.	M	
	Festuca californica 'River House Blues' / California Fescue	1 gal.	L	
	Muhlenbergia rigens / Deer Grass	1 gal.	M	
	Stipa pulchra / Purple Needlegrass	1 gal.	L	

Landscape Data:

Total Site Area:	128,728 SF (2.95 ac)
Landscape Area Required:	14,160 SF (50+ spaces = 11% landscaped)
Landscape Area Provided:	24,513 SF (19%)
Landscape Shading Requirement:	50+ spaces = 50% shaded
Landscape Shading Provided:	55% of parking

Irrigation system statement:

The irrigation system will be a water efficient low flow, point source system designed to provide adequate watering to support plant growth and insure deeply rooted plant material while avoiding excess water application. The system will be programmable, allowing operation during late night and or early morning hours, with multiple start times and cycles. The system will interface with a weather based sensor that will adjust the amount of water applied to the plant material based on daily weather conditions. Irrigation materials specified for the site will be selected on the basis of durability and ease of maintenance. Landscape irrigation will comply with the California Department of Water Resources Model Water Efficient Landscape Ordinance (MWEL0).

DBA # 1427

DB+A

DAVID BABCOCK + ASSOCIATES
ARCHITECTURE LANDSCAPE PLANNING
3591 MT. DIABLO BLVD., SUITE 235
LAFAYETTE, CALIFORNIA 94549
T: 925.283.5070

