
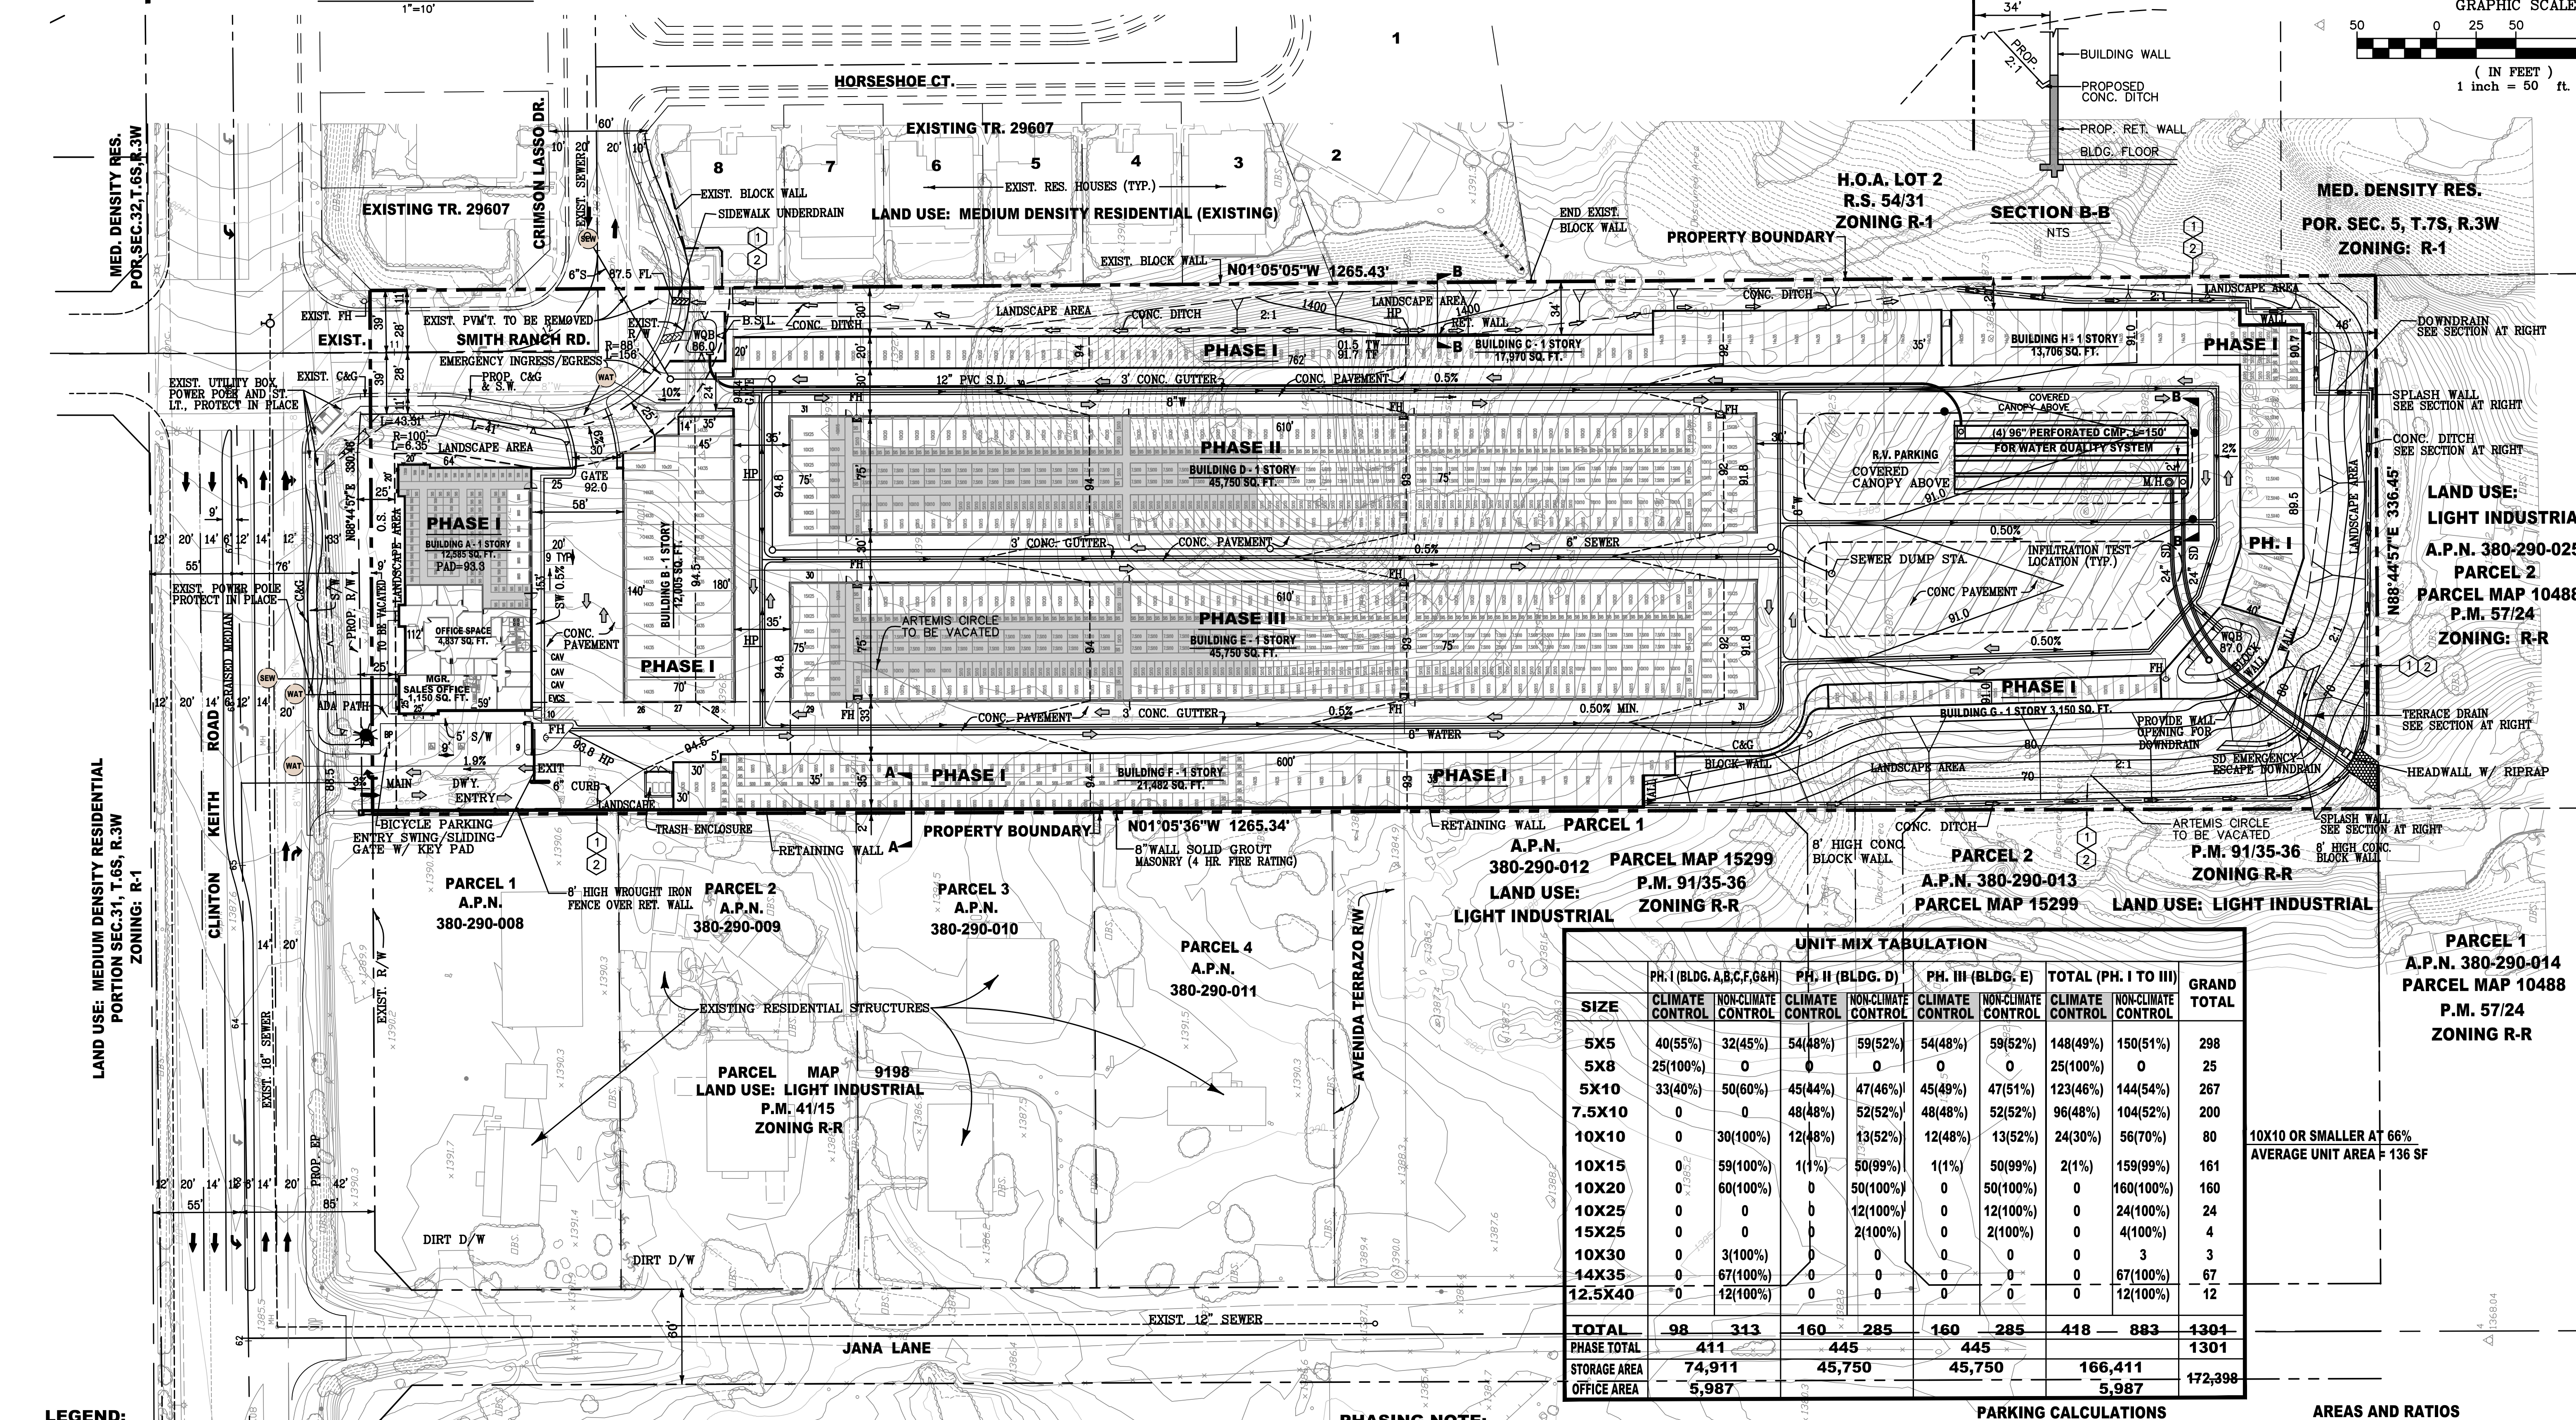


PLOT PLAN NO. 16-0138

SITE PLAN FOR SMITH RANCH SELF STORAGE


CITY OF WILDOMAR, COUNTY OF RIVERSIDE, STATE OF CALIFORNIA

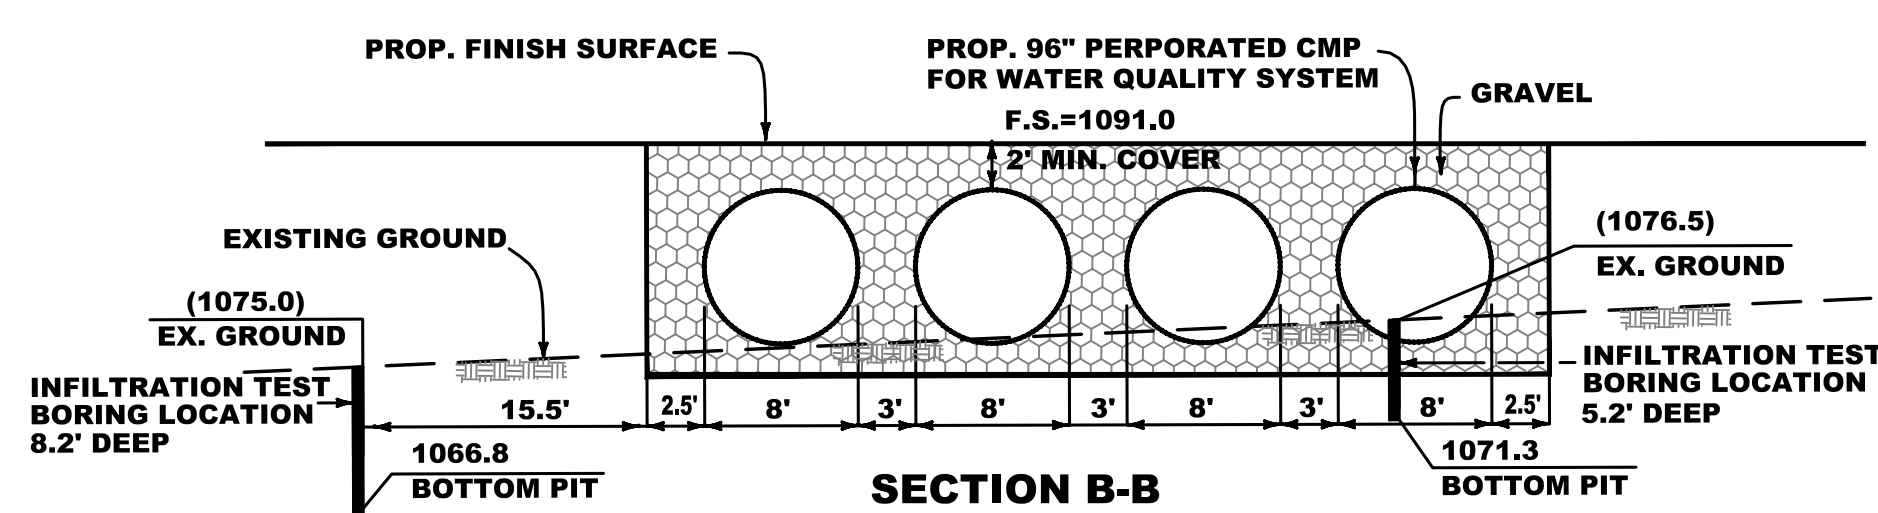

- LEGEND:**
- EVCS — EFFICIENT VEHICLE CHARGING STATION
 - CAV — CLEAN AIR VEHICLE
 - HP — HIGH POINT
 - GB — GRADE BREAK
 - FF — FINISHED FLOOR ELEVATION
 - FS — FINISHED SURFACE
 - FL — FLOW LINE
 - TC — TOP OF CURB
 - PAD — PAD ELEVATION
 - B.S.L. — BUILDING SETBACK LINE
 - O.S. — OPEN SPACE
 - BP — BICYCLE PARKING
 - INDICATES EXISTING PROPERTY BOUNDARY
 - 8" S — INDICATES PROPOSED SEWER (SIZE PER PLAN)
 - 8" W — INDICATES PROPOSED 8" WATER
 - INDICATES PROPOSED RETAINING WALL (HT. PER PLAN)
 - ☼ INDICATES PROPOSED PRIVATE STREET LIGHT
 - 2:1 SLOPE
 - A — INDICATES BUILDING LETTER
 - PAD=90.0 — INDICATES PAD ELEVATION
 - ☼ INDICATES LOCATION OF WATER LINE CONNECTION
 - ☼ INDICATES LOCATION OF SEWER LINE CONNECTION
 - 95 — EXISTING CONTOURS
 - 95 — PROPOSED CONTOURS
 - CLIMATE CONTROL AREA


SECTION A-A

NTS

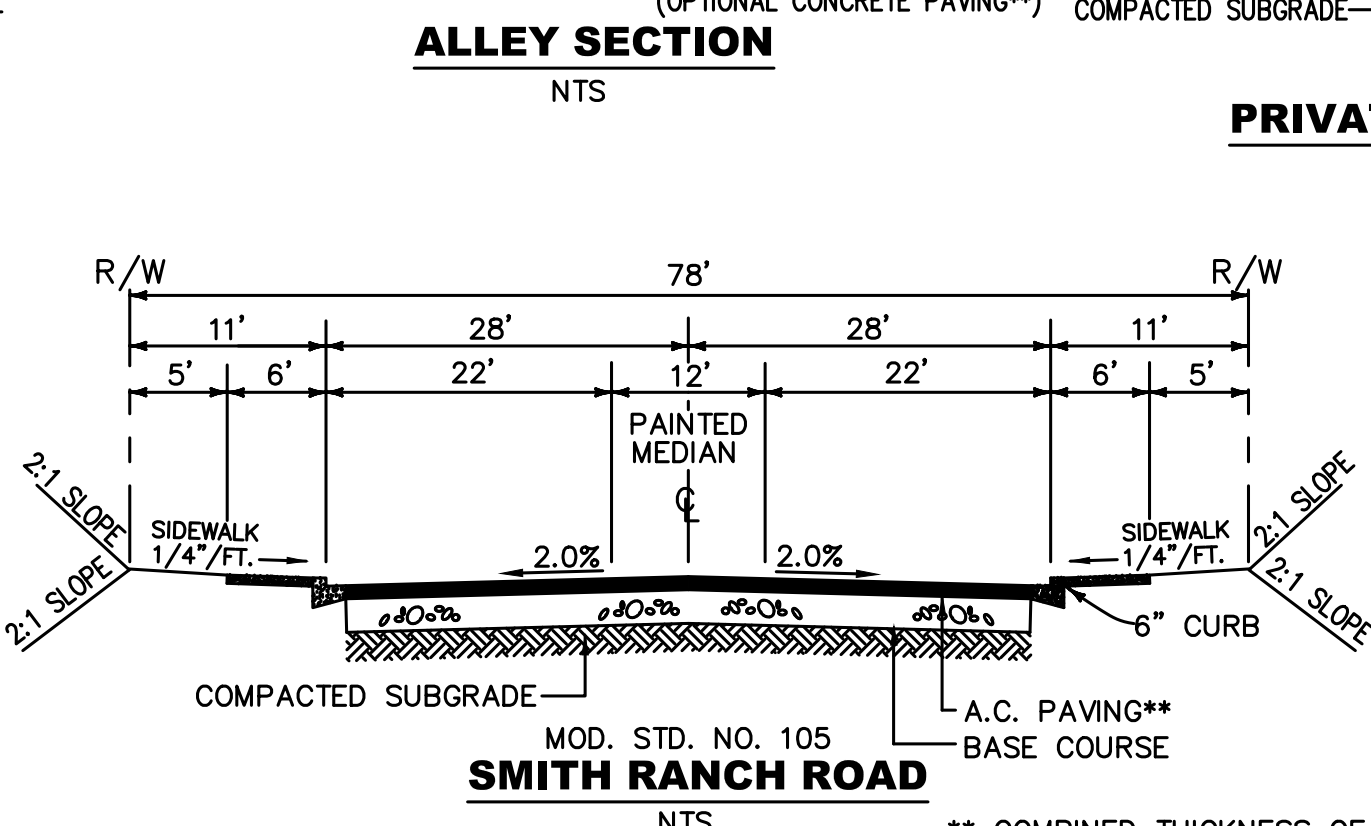


ALLEY SECTION

NTS

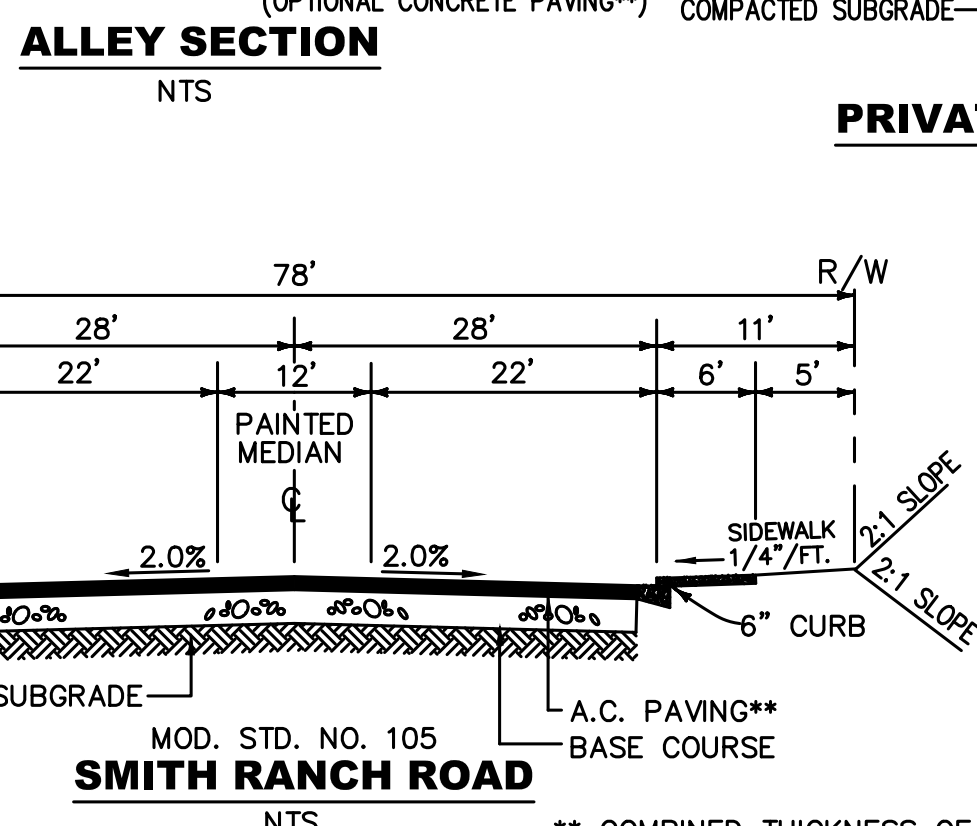

PRIVATE MAIN DRIVEWAY

NTS

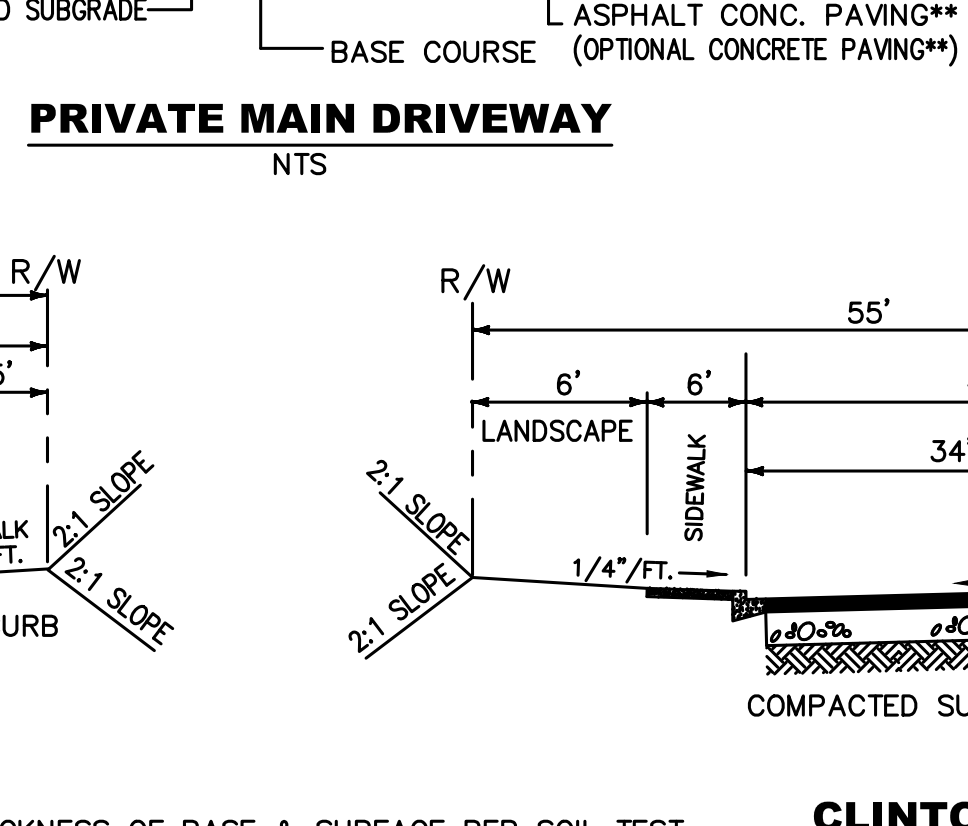

PHASING NOTE:

- PHASE I = BUILDINGS A, B, C, F, G AND H.
- PHASE II = BUILDING D.
- PHASE III = BUILDING E.
- GRADING, PAVEMENT, WQ SYSTEM AND STREETS WILL BE DONE IN PHASE I.
- PHASE II AND III BUILDING AREA SHALL BE USED AS TEMP. RV PARKING IN PHASE I.

OFFSITE GRADING/DRAINAGE NOTES:

- OFF-SITE PERMISSION WILL BE REQUIRED FOR ALL OFF-SITE GRADING AND DRAINAGE DISCHARGE OVER PROPERTY LINE. EASEMENTS WILL BE REQUIRED FOR ANY PERMANENT FACILITY LOCATED OFF-SITE.
- PERMISSION TO ACCEPT ALTERED DRAINAGE PATTERN AND ANY INCREASE IN RUN OFF WILL BE REQUIRED TO BE OBTAINED FROM THE AFFECTED PROPERTY OWNER(S), PRIOR TO THE ISSUANCE OF A GRADING PERMIT.
- EASEMENTS WILL BE REQUIRED FOR ANY PERMANENT FACILITIES LOCATED OFF-SITE.
- OFF-SITE GRADING WILL REQUIRE NOTARIZED PERMISSION OF THE PROPERTY OWNER.

PARKING CALCULATIONS

BLDG #	SPACES REQ.	SPACES PROVIDED
1	30	31

ESTIMATED EARTHWORK QUANTITIES

RAW CUT =	54,537 CY
FILL w/ 9.5 % Compaction =	54,537 CY
OVER EXCAVATION LOCATION AND QUANTITIES TO BE SHOWN ON FINAL MAP	

FIRE NOTES:

- THIS SITE IS IN VERY HIGH FIRE HAZARD ZONE REQUIRING COMPLIANCE TO THE CALIFORNIA WILDLAND/URBAN INTERFACE CODE.
- PRIOR TO ISSUANCE OF BUILDING PERMITS, THE WATER SYSTEM FOR FIRE PROTECTION MUST BE INSTALLED AND APPROVED BY THE FIRE DEPARTMENT.
- THE WATER SYSTEM SHALL BE INSTALLED AND ACCEPTED PRIOR TO BRINGING ANY COMBUSTIBLES ON SITE.
- ALL BUILDINGS SHALL HAVE FIRE SPRINKLER SYSTEMS IN ACCORDANCE WITH THE CALIFORNIA BUILDING CODE, 2016 EDITION.
- STREET NUMBER SHALL BE DISPLAYED IN A PROMINENT LOCATION ON THE ADDRESS SIDE OF BUILDINGS. NUMBERS SHALL BE LEGIBLE OF A CONTRASTING COLOR, AND ADEQUATELY ILLUMINATED TO BE VISIBLE FROM THE STREET AT ALL HOURS.
- BLUE RETRO-REFLECTIVE PAVEMENT MARKERS SHALL BE INSTALLED TO INDICATE THE LOCATION OF FIRE HYDRANTS.
- ALL GATES SHALL BE EQUIPPED WITH KNOX RAPID ENTRY SYSTEMS.


AREAS AND RATIOS

LANDSCAPING	90474 SF	26%
ON-SITE PAVING	102196 SF	28%
BUILDING COVERAGE	172398 SF	46%
TOTAL (8.35 NET ACRES)	363726 SF	100%

EASEMENT NOTES:

- AN EASEMENT FOR PUBLIC UTILITIES, RECORDED IN BK. 25 PAGE 62 OF RECORD OF SURVEY, RECORD OF RIVERSIDE COUNTY, CALIFORNIA.
- AN EASEMENT IN FAVOR OF CALIFORNIA ELECTRIC POWER COMPANY, FOR UTILITY PURPOSES BY INST. RECORDED 2/27/1957 IN BOOK 2047/73, O.R.

PREPARED BY:

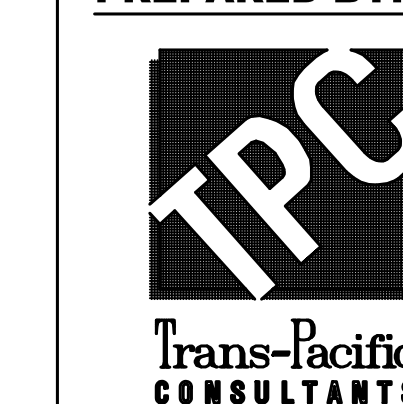


TRANS-PACIFIC CONSULTANTS

27431 ENTERPRISE CIR. WEST #201
TEMECULA CA 92590
TEL. (951) 676-7000
CONTACT: WON S. YOO, P.E.

SUNNY SAGE INC.

27431 ENTERPRISE CIR. WEST #201
TEMECULA CA 92590
TEL. (951) 676-7000
CONTACT: WON S. YOO, P.E.

DATE: 12/3/2017

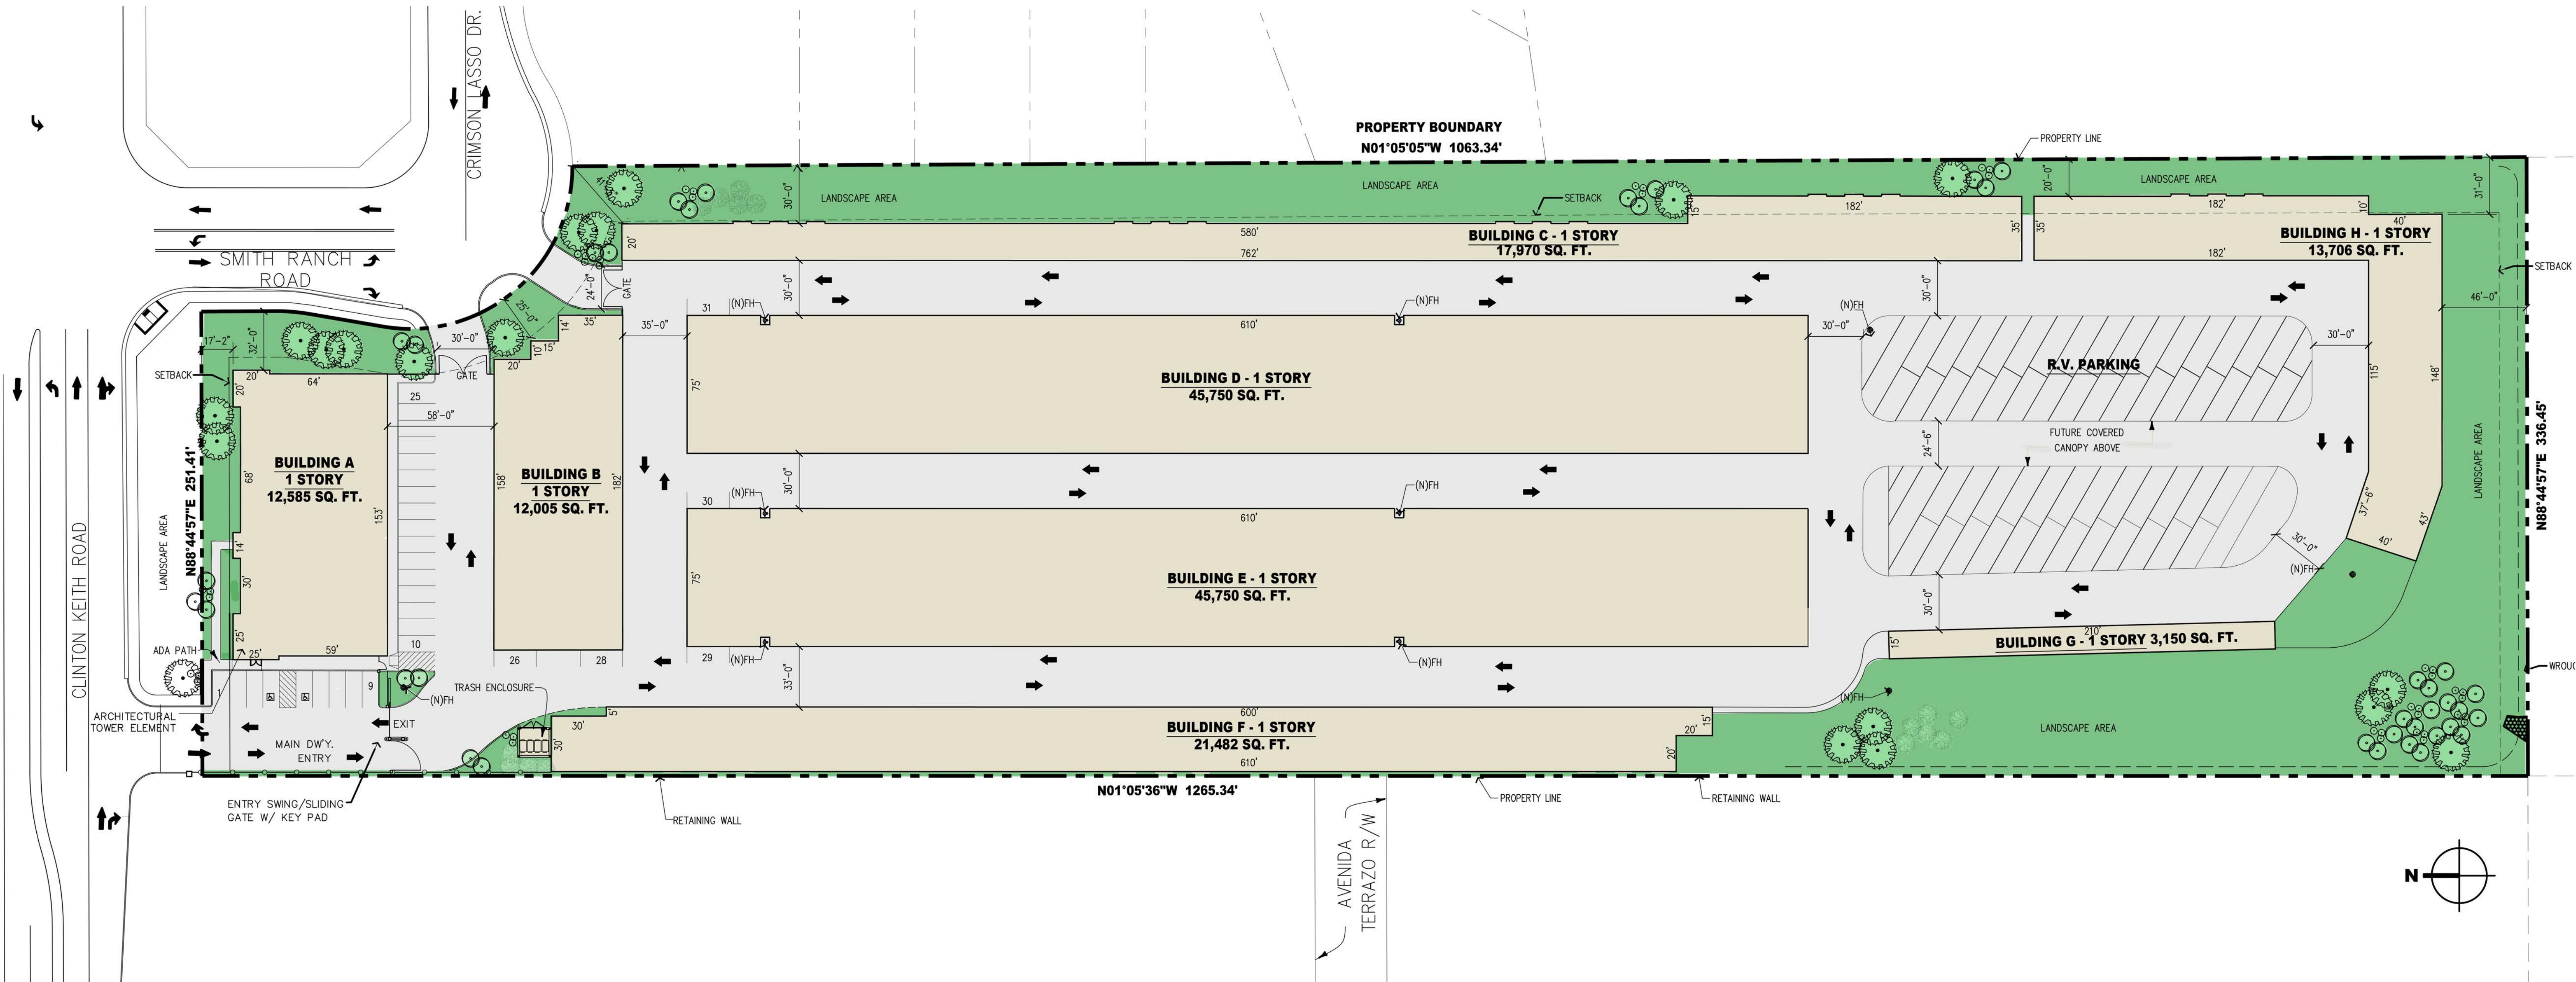

1 SITE PLAN
1/40"=1'-0"

SITE AREA

LOT SIZE:	363,726 SQ. FT.
	8.35 ACRES
LOT COVERAGE:	46.0%

PROPOSED GROSS AREA:

BLDG - A	12,585 SQ. FT.
- OFFICE	5,987 SQ. FT.
- STORAGE	6,598 SQ. FT.
BLDG - B	12,005 SQ. FT.
BLDG - C	17,970 SQ. FT.
BLDG - D	45,750 SQ. FT.
BLDG - E	45,750 SQ. FT.
BLDG - F	21,482 SQ. FT.
BLDG - G	3,150 SQ. FT.
BLDG - H	13,706 SQ. FT.

TOTAL BLDG GROSS AREA = 172,398SQ. FT.

PROPOSED R.V. STORAGE




COVERED SPACES	66
UNCOVERED SPACES	0

TOTAL R.V SPACE 66

PARKING CALCULATIONS

SPACES REQUIRED
BUILDING A 30

SPACES PROVIDED 31

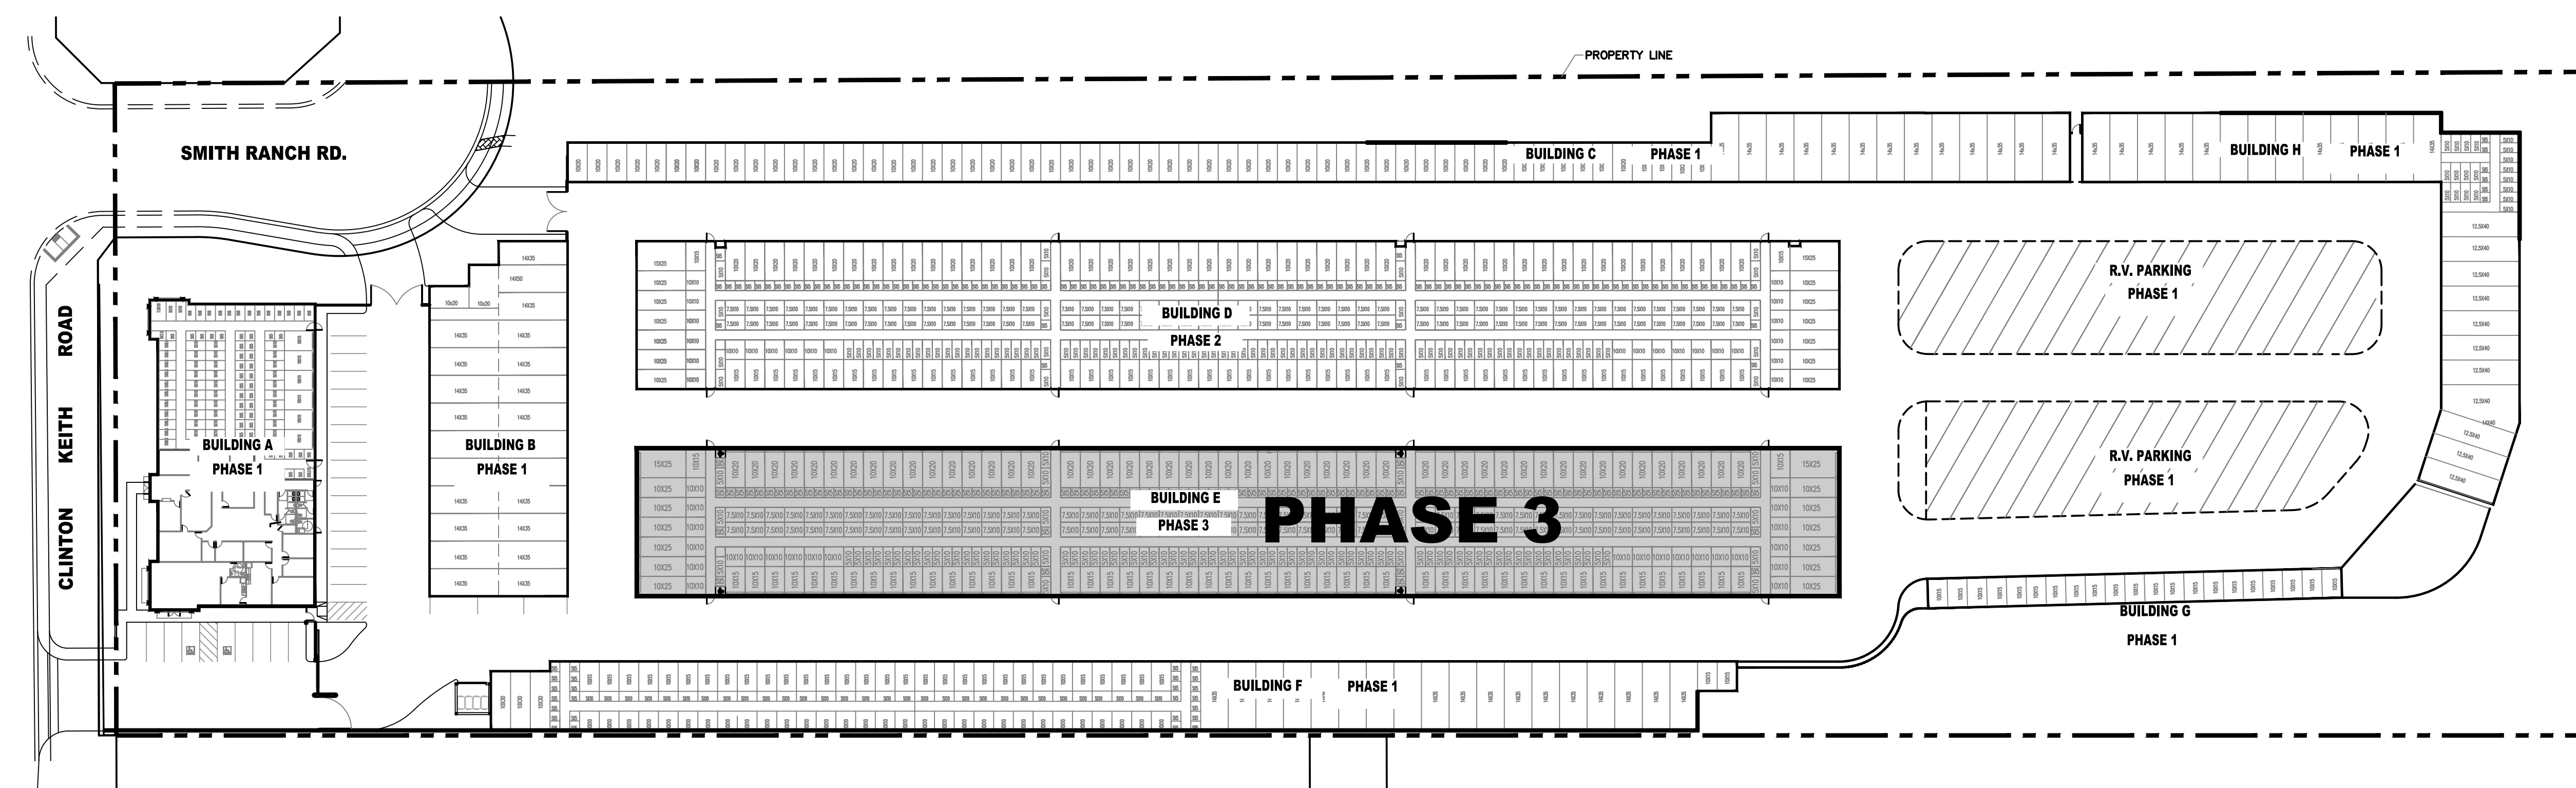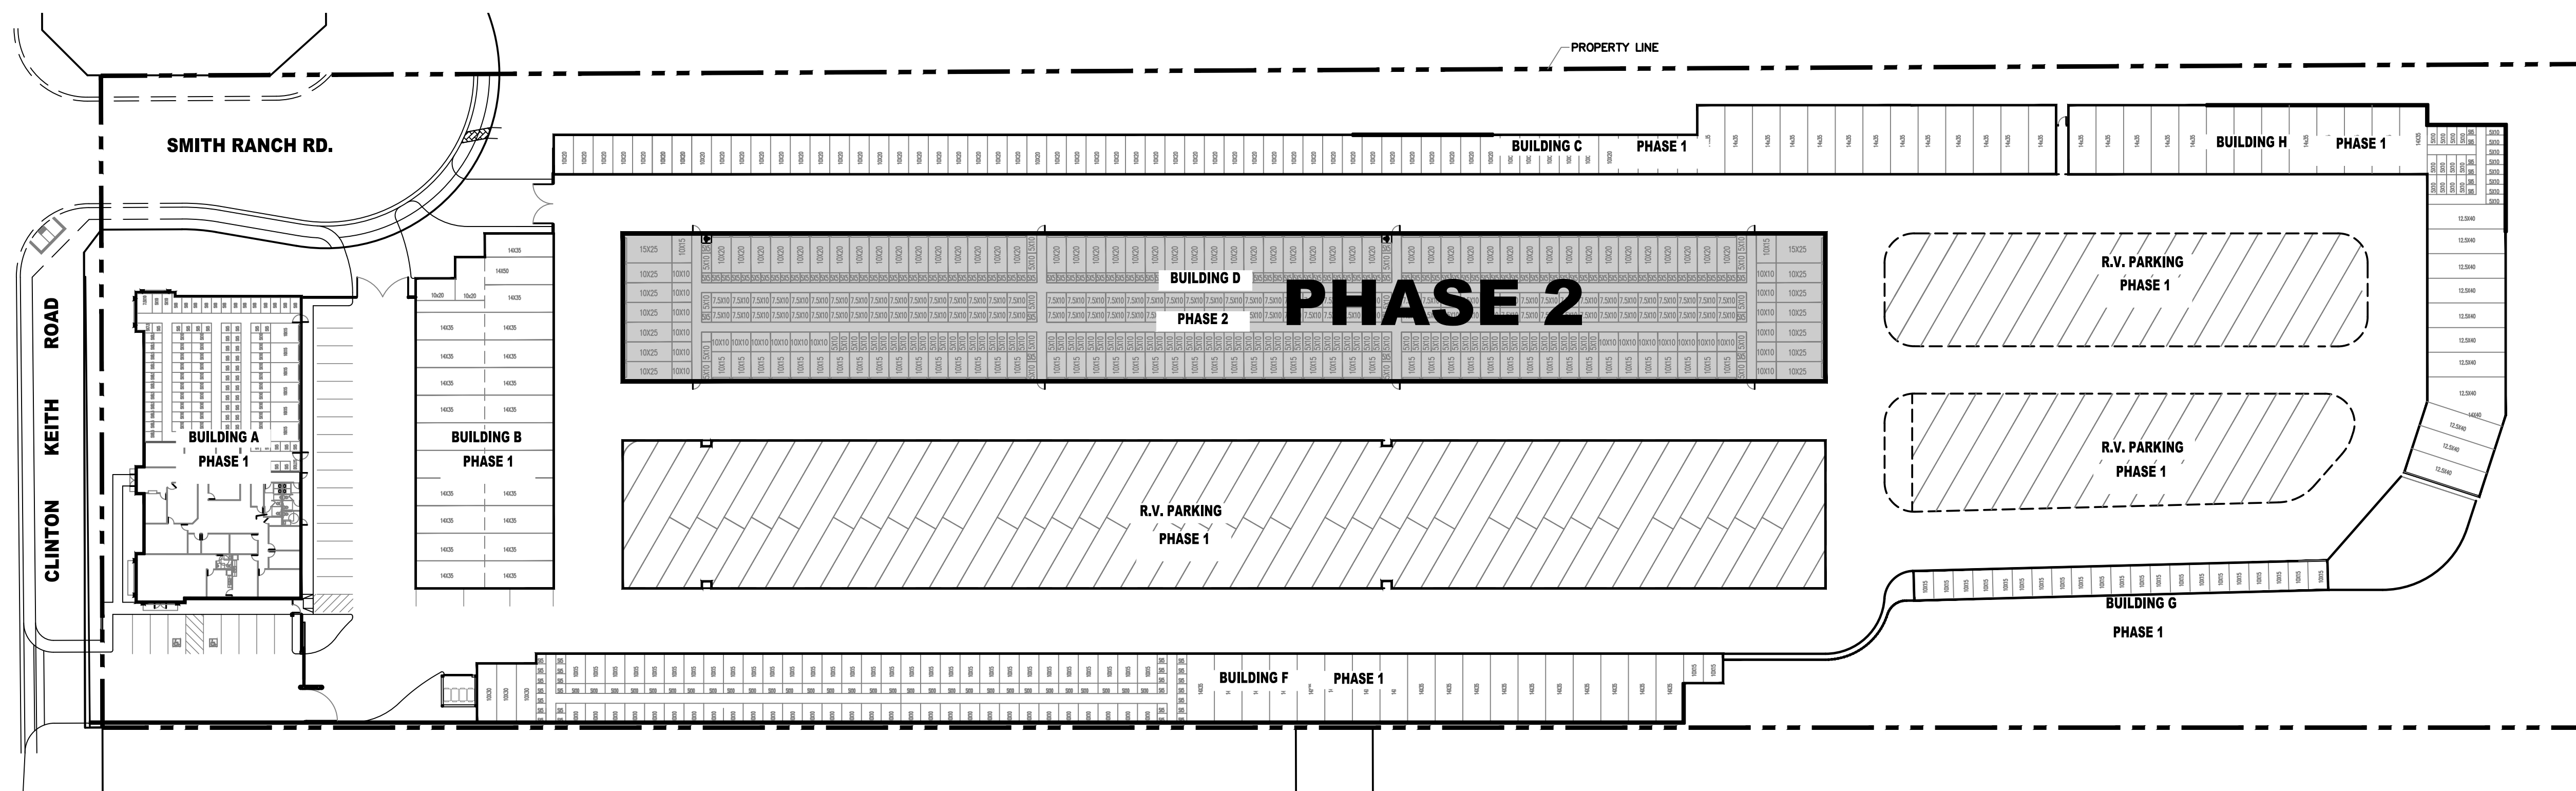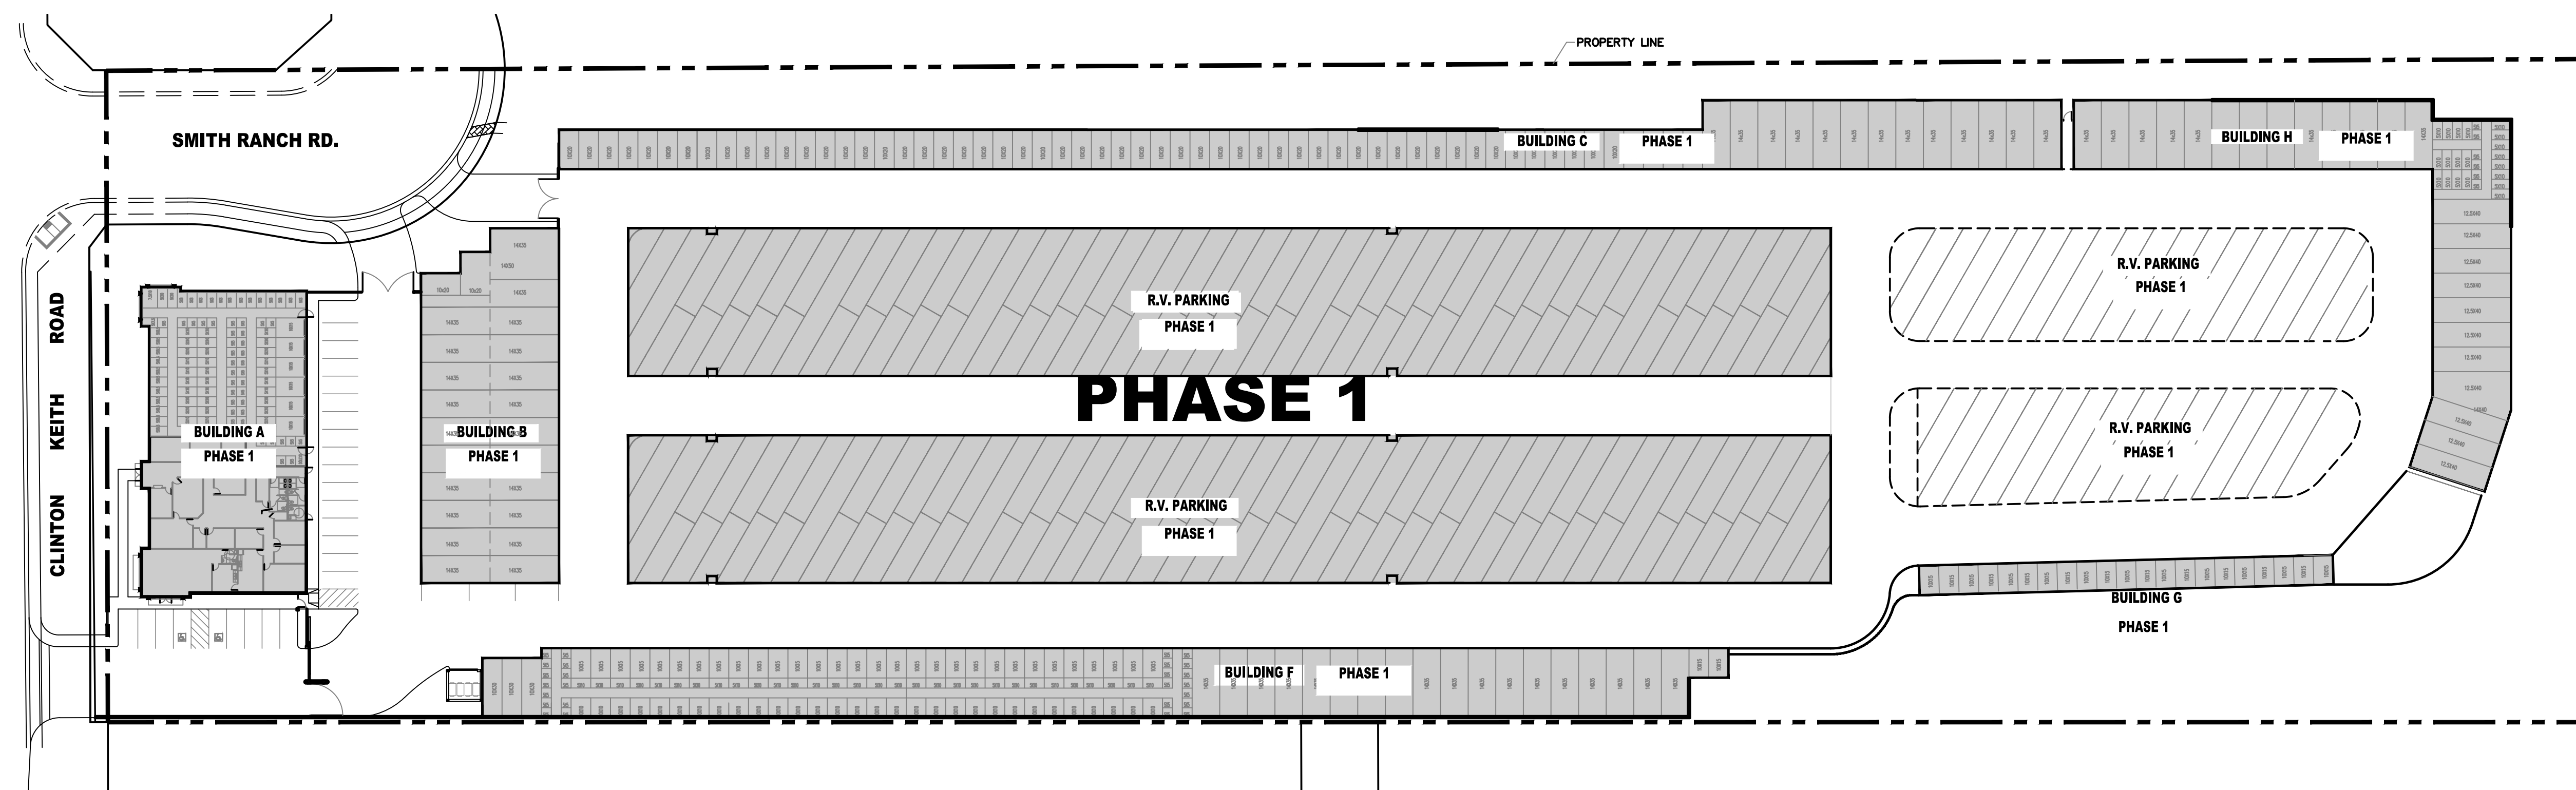[illegible]

OWNER/APPLICANT

SUNNY SAGE INC.

27431 ENTERPRISE CIR. WEST #201
TEMECULA CA 92590
TEL. (951) 676-7000
CONTACT: WON S. YOO, P.E.



PREPARED BY:



**Trans-Pacific
CONSULTANTS**

TRANS-PACIFIC CONSULTANTS

27431 ENTERPRISE CIR. WEST #201
TEMECULA CA 92590
TEL. (951) 676-7000
CONTACT: WON S. YOO, P.E.

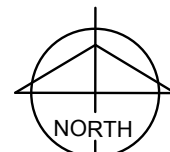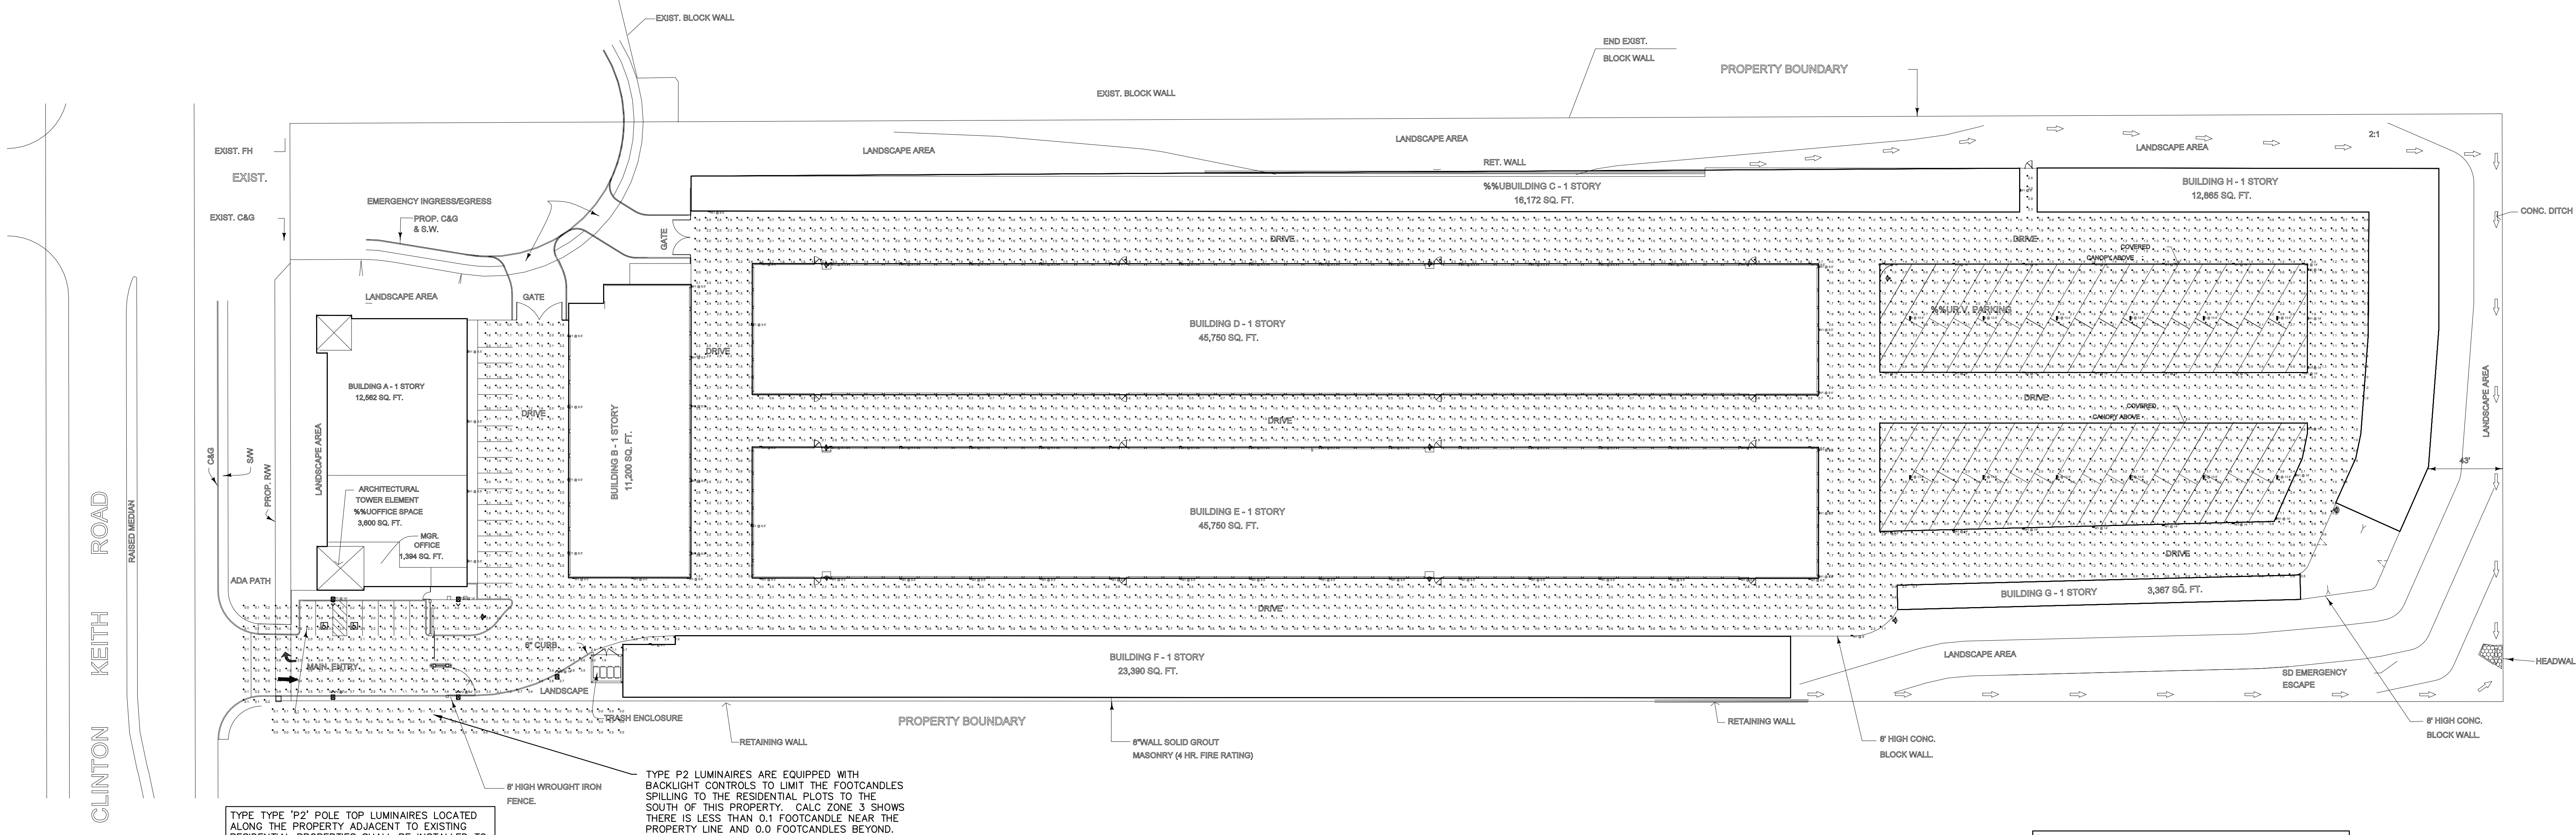

SITE LIGHTING PHOTOMETRIC PLAN

SCALE: 1"=40'-0"

Statistics						
Description	Symbol	Avg	Max	Min	Max/Min	Avg/Min
Calc Zone #1	+	15.1%	4.9%	0.4%	12.3:1	3.8:1
Calc Zone #2 - RIGHT OF WAY	+	0.2%	0.6%	0.0%	N/A	N/A
Calc Zone #3-Adjacent Residential	+	0.0%	0.1%	0.0%	N/A	N/A

Luminaire Locations											
Location						Aim					
No.	Label	X	Y	Z	MH	Orientation	Tilt	X	Y	Z	
1	B	206.48	154.19	13.50	13.50	0.00	0.00	206.48	154.19	0.00	
2	B	242.48	154.19	13.50	13.50	0.00	0.00	242.48	154.19	0.00	
3	B	284.48	154.19	13.50	13.50	0.00	0.00	284.48	154.19	0.00	
4	B	326.48	154.19	13.50	13.50	0.00	0.00	326.48	154.19	0.00	
5	B	368.48	154.19	13.50	13.50	0.00	0.00	368.48	154.19	0.00	
6	B	410.48	154.19	13.50	13.50	0.00	0.00	410.48	154.19	0.00	
7	B	200.45	63.13	13.50	13.50	0.00	0.00	200.45	63.13	0.00	
8	B	242.45	63.13	13.50	13.50	0.00	0.00	242.45	63.13	0.00	
9	B	284.45	63.13	13.50	13.50	0.00	0.00	284.45	63.13	0.00	
10	B	326.45	63.13	13.50	13.50	0.00	0.00	326.45	63.13	0.00	
11	B	368.45	63.13	13.50	13.50	0.00	0.00	368.45	63.13	0.00	
12	B	410.45	63.13	13.50	13.50	0.00	0.00	410.45	63.13	0.00	
1	P3M	-630.00	-6.67	14.00	14.00	180.00	0.00	-630.00	-6.67	0.00	
1	P1	-701.64	-6.67	14.00	14.00	180.00	0.00	-701.64	-6.67	0.00	
1	P2	-701.64	-62.64	14.00	14.00	0.00	0.00	-701.64	-62.64	0.00	
2	P2	-630.00	-62.64	14.00	14.00	0.00	0.00	-630.00	-62.64	0.00	
3	P2	-573.47	-50.98	14.00	14.00	0.00	0.00	-573.47	-50.98	0.00	
13	W1	427.82	91.19	28.00	14.00	90.00	0.00	427.82	91.19	14.00	
15	W1	409.93	39.60	28.00	14.00	114.00	0.00	409.93	39.60	14.00	
16	W1	420.92	64.42	28.00	14.00	113.93	0.00	420.92	64.42	14.00	
18	W1	305.44	185.45	14.00	14.00	0.00	0.00	305.44	185.45	0.00	
19	W1	345.44	185.45	14.00	14.00	0.00	0.00	345.44	185.45	0.00	
20	W1	385.44	185.45	14.00	14.00	0.00	0.00	385.44	185.45	0.00	
21	W1	225.44	185.45	14.00	14.00	0.00	0.00	225.44	185.45	0.00	
22	W1	385.44	185.45	14.00	14.00	0.00	0.00	385.44	185.45	0.00	
23	W1	425.44	185.45	14.00	14.00	0.00	0.00	425.44	185.45	0.00	
24	W1	185.44	185.45	14.00	14.00	0.00	0.00	185.44	185.45	0.00	
25	W1	305.41	123.17	14.00	14.00	180.00	0.00	305.41	123.17	0.00	
26	W1	345.41	123.14	14.00	14.00	180.00	0.00	345.41	123.14	0.00	
27	W1	265.41	123.20	14.00	14.00	180.00	0.00	265.41	123.20	0.00	
28	W1	225.41	123.23	14.00	14.00	180.00	0.00	225.41	123.23	0.00	
29	W1	385.41	123.11	14.00	14.00	180.00	0.00	385.41	123.11	0.00	
30	W1	425.41	123.08	14.00	14.00	180.00	0.00	425.41	123.08	0.00	
31	W1	185.41	123.25	14.00	14.00	180.00	0.00	185.41	123.25	0.00	
32	W1	305.38	34.69	14.00	14.00	175.00	0.00	305.38	34.69	0.00	
33	W1	345.38	35.72	14.00	14.00	175.00	0.00	345.38	35.72	0.00	
34	W1	265.38	33.69	14.00	14.00	175.00	0.00	265.38	33.69	0.00	
35	W1	225.38	32.67	14.00	14.00	175.00	0.00	225.38	32.67	0.00	
36	W1	385.38	36.73	14.00	14.00	175.00	0.00	385.38	36.73	0.00	
37	W1	185.38	31.95	9.50	9.50	175.00	0.00	185.38	31.95	0.00	
38	W1	427.96	154.19	28.00	14.00	90.00	0.00	427.96	154.19	14.00	
39	W1	427.96	126.19	28.00	14.00	90.00	0.00	427.96	126.19	14.00	
40	W1	427.96	126.19	28.00	14.00	90.00	0.00	427.96	126.19	14.00	
41	W1	263.45	227.47	0.00	9.00	90.00	0.00	263.45	227.47	0.00	
42	W1	-136.89	80.65	9.50	9.50	0.00	0.00	-136.89	80.65	0.00	
43	W1	-96.89	80.63	9.50	9.50	0.00	0.00	-96.89	80.63	0.00	
44	W1	-56.89	80.62	9.50	9.50	0.00	0.00	-56.89	80.62	0.00	
45	W1	-16.89	80.60	9.50	9.50	0.00	0.00	-16.89	80.60	0.00	
46	W1	23.11	80.59	9.50	9.50	0.00	0.00	23.11	80.59	0.00	
47	W1	63.11	80.57	9.50	9.50	0.00	0.00	63.11	80.57	0.00	
48	W1	103.11	80.56	9.50	9.50	0.00	0.00	103.11	80.56	0.00	
49	W1	143.11	80.54	9.50	9.50	0.00	0.00	143.11	80.54	0.00	
50	W1	176.89	80.66	9.50	9.50	0.00	0.00	176.89	80.66	0.00	
51	W1	216.89	80.67	9.50	9.50	0.00	0.00	216.89	80.67	0.00	
52	W1	256.89	80.69	9.50	9.50	0.00	0.00	256.89	80.69	0.00	
53	W1	296.89	80.70	9.50	9.50	0.00	0.00	296.89	80.70	0.00	
54	W1	336.89	80.72	9.50	9.50	0.00	0.00	336.89	80.72	0.00	
55	W1	376.89	80.74	9.50	9.50	0.00	0.00	376.89	80.74	0.00	
56	W1	-136.92	5.07	9.50	9.50	180.00	0.00	-136.92	5.07	0.00	
59	W1	-96.92	5.06	9.50	9.50	180.00	0.00	-96.92	5.06	0.00	
60	W1	-56.92	5.04	9.50	9.50	180.00	0.00	-56.92	5.04	0.00	
61	W1	-16.92	5.03	9.50	9.50	180.00	0.00	-16.92	5.03	0.00	
62	W1	23.06	5.02	9.50	9.50	180.00	0.00	23.06	5.02	0.00	
63	W1	63.06	5.00	9.50	9.50	180.00	0.00	63.06	5.00	0.00	
64	W1	103.08	4.98	9.50	9.50	180.00	0.00	103.08	4.98	0.00	
65	W1	143.08	4.97	9.50	9.50	180.00	0.00	143.08	4.97	0.00	
66	W1	176.92	5.09	9.50	9.50	180.00	0.00	176.92	5.09	0.00	
67	W1	216.92	5.11	9.50	9.50	180.00	0.00	216.92	5.11	0.00	
68	W1	256.92	5.12	9.50	9.50	180.00	0.00	256.92	5.12	0.00	

Luminaire Locations											
Location						Aim					
No	Label	X	Y	Z	MH	Orientation	Tilt	X	Y	Z	
69	W1	296.92	5.14	9.50	9.50	180.00	0.00	296.92	5.14	0.00	
70	W1	336.92	5.15	9.50	9.50	180.00	0.00	336.92	5.15	0.00	
71	W1	376.92	5.16	9.50	9.50	180.00	0.00	376.92	5.16	0.00	
77	W1	148.30	42.78	9.50	9.50	90.00	0.00	148.30	42.78	0.00	
78	W1	148.32	79.04	9.50	9.50	90.00	0.00	148.32	79.04	0.00	
79	W1	148.27	6.47	9.50	9.50	90.00	0.00	148.27	6.47	0.00	
83	W1	148.32	147.78	9.50	9.50	90.00	0.00	148.32	147.78	0.00	
84	W1	148.34	183.78	9.50	9.50	90.00	0.00	148.34	183.78	0.00	
85	W1	148.29	111.78	9.50	9.50	90.00	0.00	148.29	111.78	0.00	
86	W1	-136.85	185.60	9.50	9.50	0.00	0.00	-136.85	185.60	0.00	
87	W1	-56.85	185.58	9.50	9.50	0.00	0.00	-56.85	185.58	0.00	
88	W1	-56.85	185.57	9.50	9.50	0.00	0.00	-56.85	185.57	0.00	
89	W1	-16.85	185.55	9.50	9.50	0.00	0.00	-16.85	185.55	0.00	
90	W1	23.15	185.54	9.50	9.50	0.00	0.00	23.15	185.54	0.00	
91	W1	63.15	185.52	9.50	9.50	0.00	0.00	63.15	185.52	0.00	
92	W1	103.15	185.51	9.50	9.50	0.00	0.00	103.15	185.51	0.00	
93	W1	143.15	185.49	9.50	9.50	0.00	0.00	143.15	185.49	0.00	
94	W1	176.85	185.61	9.50	9.50	0.00	0.00	176.85	185.61	0.00	
95	W1	216.85	185.62	9.50	9.50	0.00	0.00	216.85	185.62	0.00	
96	W1	256.85	185.64	9.50	9.50	0.00	0.00	256.85	185.64	0.00	
97	W1	296.85	185.65	9.50	9.50	0.00	0.00	296.85	185.65	0.00	
98	W1	336.85	185.67	9.50	9.50	0.00	0.00	336.85	185.67	0.00	
99	W1	376.85	185.69	9.50	9.50	0.00	0.00	376.85	185.69	0.00	
100	W1	416.85	185.70	9.50	9.50	0.00	0.00	416.85	185.70	0.00	
101	W1	456.85	185.71	9.50	9.50	0.00	0.00	456.85	185.71	0.00	
104	W1	424.65	55.26	9.50	9.50	90.00	0.00	424.65	55.26	0.00	
105	W1	424.65	95.26	9.50	9.50	90.00	0.00	424.65	95.26	0.00	
106	W1	424.65	15.26	9.50	9.50	90.00	0.00	424.65	15.26	0.00	
107	W1	567.05	61.84	9.50	9.50	270.00	0.00	567.05	61.84	0.00	
108	W1	567.05	103.62	9.50	9.50	270.00	0.00	567.05	103.62	0.00	
109	W1	567.05	19.88	9.50	9.50	270.00	0.00	567.05	19.88	0.00	
110	W1	567.05	144.15	9.50	9.50	270.00	0.00	567.05	144.15	0.00	
111	W1	563.97	9.41	9.50	9.50	180.00	0.00	563.97	5.41	0.00	
112	W1	416.89	80.75	9.50	9.50	0.00	0.00	416.89	80.75	0.00	
114	W1	456.89	8.76	9.50	9.50	0.00	0.00	456.89	8.76	0.00	
115	W1	416.92	5.10	9.50	9.50	180.00	0.00	416.92	5.10	0.00	
116	W1	456.92	5.11	9.50	9.50	180.00	0.00	456.92	5.11	0.00	
123	W1	496.64	5.41	9.50	9.50	180.00	0.00	496.64	5.41	0.00	
125	W1	-520.20	-32.17	9.50	9.50	0.00	0.00	-520.20	-32.17	0.00	
126	W1	-496.61	103.95	9.50	9.50	90.00	0.00	-496.61	103.95	0.00	
127	W1	-496.61	131.96	9.50	9.50	90.00	0.00	-496.61	131.96	0.00	
128	W1	-496.61	172.48	9.50	9.50	90.00	0.00	-496.61	172.48	0.00	
129	W1	-496.61	19.84	9.50	9.50	90.00	0.00	-496.61	19.84	0.00	
130	W1	-496.61	126.48	9.50	9.50	90.00	0.00	-496.61	126.48	0.00	
131	W1	-496.38	215.32	9.50	9.50	180.00	0.00	-496.38	215.32	0.00	
132	W1	-167.17	27.50	9.50	9.50	0.00	0.00	-167.17	27.50	0.00	
133	W1	-167.17	27.50	9.50	9.50	180.00	0.00	-167.17	27.50	0.00	
134	W1	-462.30	35.61	9.50	9.50	90.00	0.00	-462.30	35.61	0.00	
135	W1	-530.35	35.61	9.50	9.50	180.00	0.00	-530.35	35.61	0.00	

[illegible]

DMW2 LED Wet Location OPTIONS AND ACCESSORIES DMW2 is a 100% non-hazardous fixture designed for industrial wet electrical and optical applications. Including a long life of field installable accessories.											
SBOR – WET LOCATION Motion Sensor (see www.lithonia.com for additional information) • 360° coverage • On/off delay • Photocell optional • PIR rated • Photocell and/or 100VDC dimming options.											
<table border="1"> <thead> <tr> <th>Feature sensor recommendation</th><th>SBOR sensor recommendation</th></tr> </thead> <tbody> <tr> <td colspan="2">For additional best lines see one of the following SBOR sensor specifications</td></tr> <tr> <td>Horizontal beam</td><td>SBOR 10-010-010-000</td></tr> <tr> <td>Mid-throw beam</td><td>SBOR 10-010-010-000-70</td></tr> <tr> <td>Mid-throw beam</td><td>SBOR 10-010-010-000-000</td></tr> </tbody> </table>	Feature sensor recommendation	SBOR sensor recommendation	For additional best lines see one of the following SBOR sensor specifications		Horizontal beam	SBOR 10-010-010-000	Mid-throw beam	SBOR 10-010-010-000-70	Mid-throw beam	SBOR 10-010-010-000-000	
Feature sensor recommendation	SBOR sensor recommendation										
For additional best lines see one of the following SBOR sensor specifications											
Horizontal beam	SBOR 10-010-010-000										
Mid-throw beam	SBOR 10-010-010-000-70										
Mid-throw beam	SBOR 10-010-010-000-000										
MOTION SENSOR and times will vary depending on option selected. Consult with your sales representative. Example: MS1100W											
<table border="1"> <thead> <tr> <th>Series</th><th>Lens option</th><th>Dimming</th><th>Maximum beam level</th><th>Environmental features</th></tr> </thead> <tbody> <tr> <td>MS1</td><td>Position infrared angular sensor</td><td> 0 On/off - CEX Continuous dimming </td> </tr></tbody></table>	Series	Lens option	Dimming	Maximum beam level	Environmental features	MS1	Position infrared angular sensor	0 On/off - CEX Continuous dimming	0° 0° 15° 150° 20° 210° 25° 210° 30° 210° 40° 110° 50° 110°	Wt. Wet locations	
Series	Lens option	Dimming	Maximum beam level	Environmental features							
MS1	Position infrared angular sensor	0 On/off - CEX Continuous dimming									

 || PHOTOCELL¹ and times will vary depending on option selected. Consult with your sales representative. **Example:** DS200W | |
| | Series | Dimming | Environmental features | |--------|---|------------------------| | DS2 | <ul style="list-style-type: none"> 0 On/off CEX Continuous dimming | | | Wt. Wet locations |
 |

Notes:

- 1. All dimming dimming range (0%, 10%, 40%, 60%, 80%, 100%) with occupancy memory.

LITHONIA LIGHTING

1000157584, One Glenview Drive, Cary, NC 27513 Phone: (919) 251-4563 www.lithonia.com

© 2015-2017 Acuity Brands Lighting, Inc. All rights reserved. EN 34191/18 Page 4 of 4

Ordering Information

Controls & Shields

Accessories

80001131-01	Shield for 80001131-01
80001131-02	Shield for 80001131-02
80001131-03	Shield for 80001131-03
80001131-96	Shield for 80001131-96
80001	






Richardson Engineering

Electrical Engineers
 345 Jacobson Road
 Sandpoint, ID 83864
 Tele: 208-255-1600
 email: mjr@rpe@aol.com

Performance Data		Lumen Output															
Lumen values are for 40° beam, all distances are performed at accordance with IESNA LM-79-08. Data is considered to be representative of the configuration shown, within the tolerances allowed by IESNA E-904. Contact Lighthouse for performance data on any configuration or distance.																	
Lumen Output		Beam Diameter (ft)															
Beam Angle	Beam Diameter (ft)	100'	150'	200'	250'	300'	350'	400'	450'	500'	550'	600'	650'	700'	750'	800'	850'
40° HID	700A	100'	175	2,000	2	2	107	8,571	2	0	2	150	8,500	2	0	2	150
			175	2,000	2	2	107	8,571	2	0	2	150	8,500	2	0	2	150
			175	2,000	2	2	107	8,571	2	0	2	150	8,500	2	0	2	150
40° HID	700A	150'	175	2,000	2	2	107	8,571	2	0	2	150	8,500	2	0	2	150
			175	2,000	2	2	107	8,571	2	0	2	150	8,500	2	0	2	150
			175	2,000	2	2	107	8,571	2	0	2	150	8,500	2	0	2	150
			175	2,000	2	2											

[illegible][illegible]

SMITH RANCH SELF STORAGE WILDOMAR CA,		
SHEET TITLE		
SITE LIGHTING CUT SHEETS		
REVISIONS		
NO.	DATE	DESCRIPTION
PROJECT NO. 2017-024		
SCALE NONE		
DRAWN BY re/jr		
DATE 07/24/2017		
SHEET NUMBER		
E-1.1		

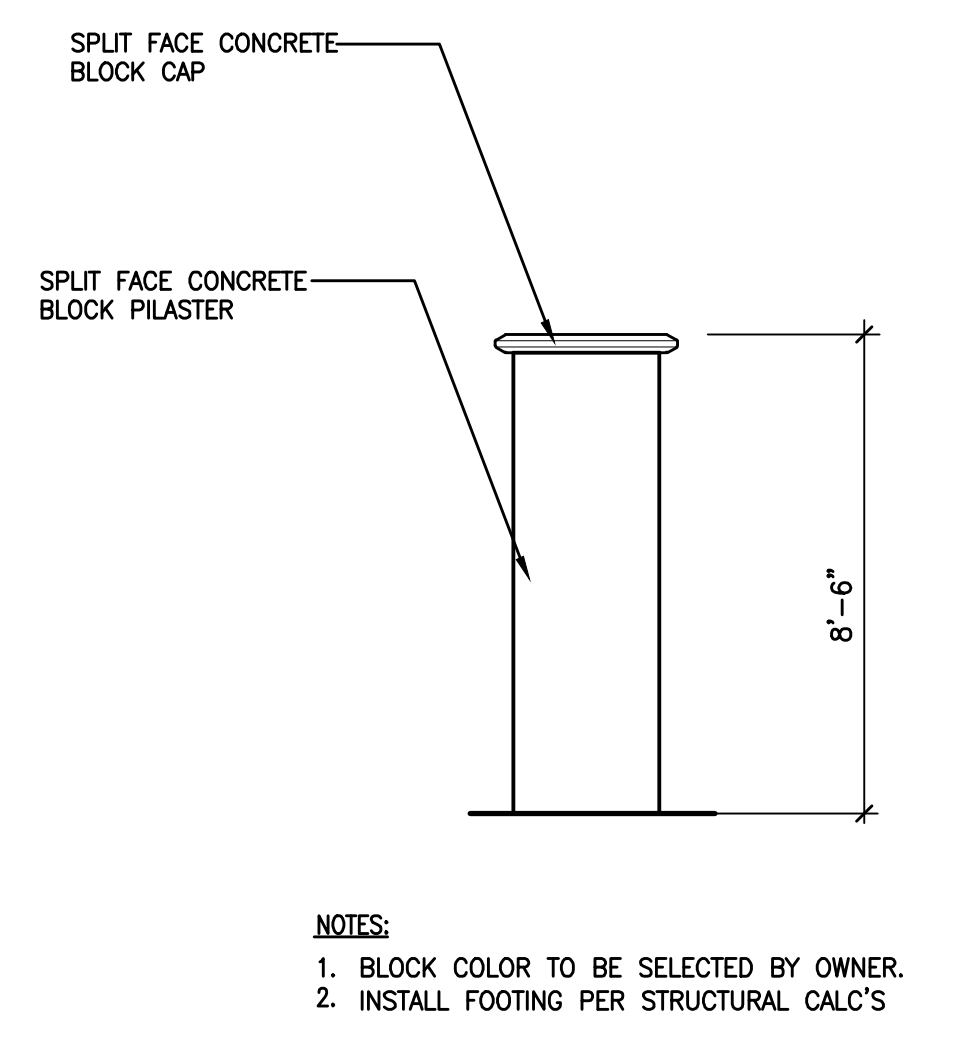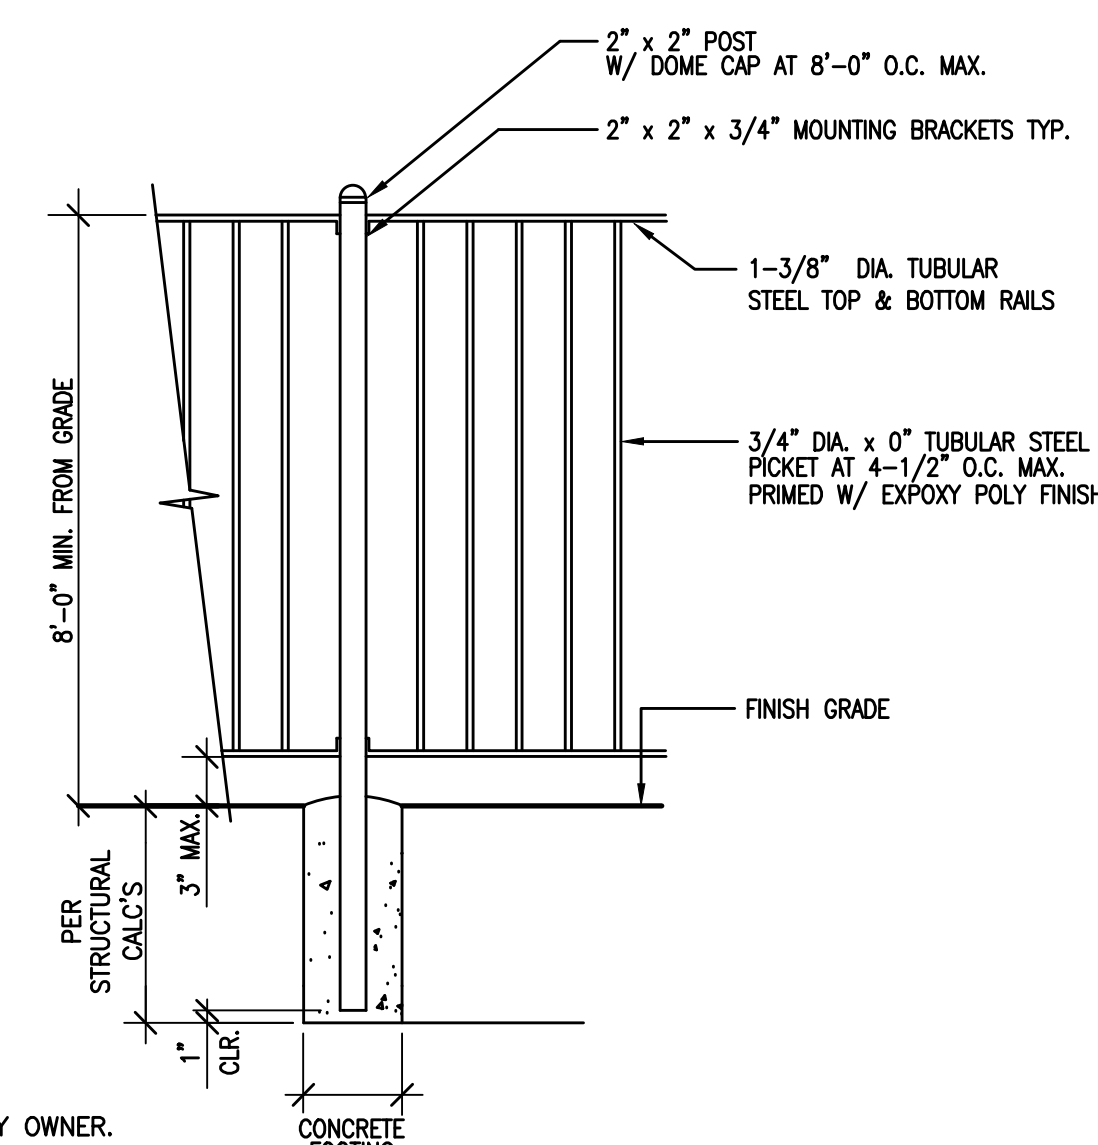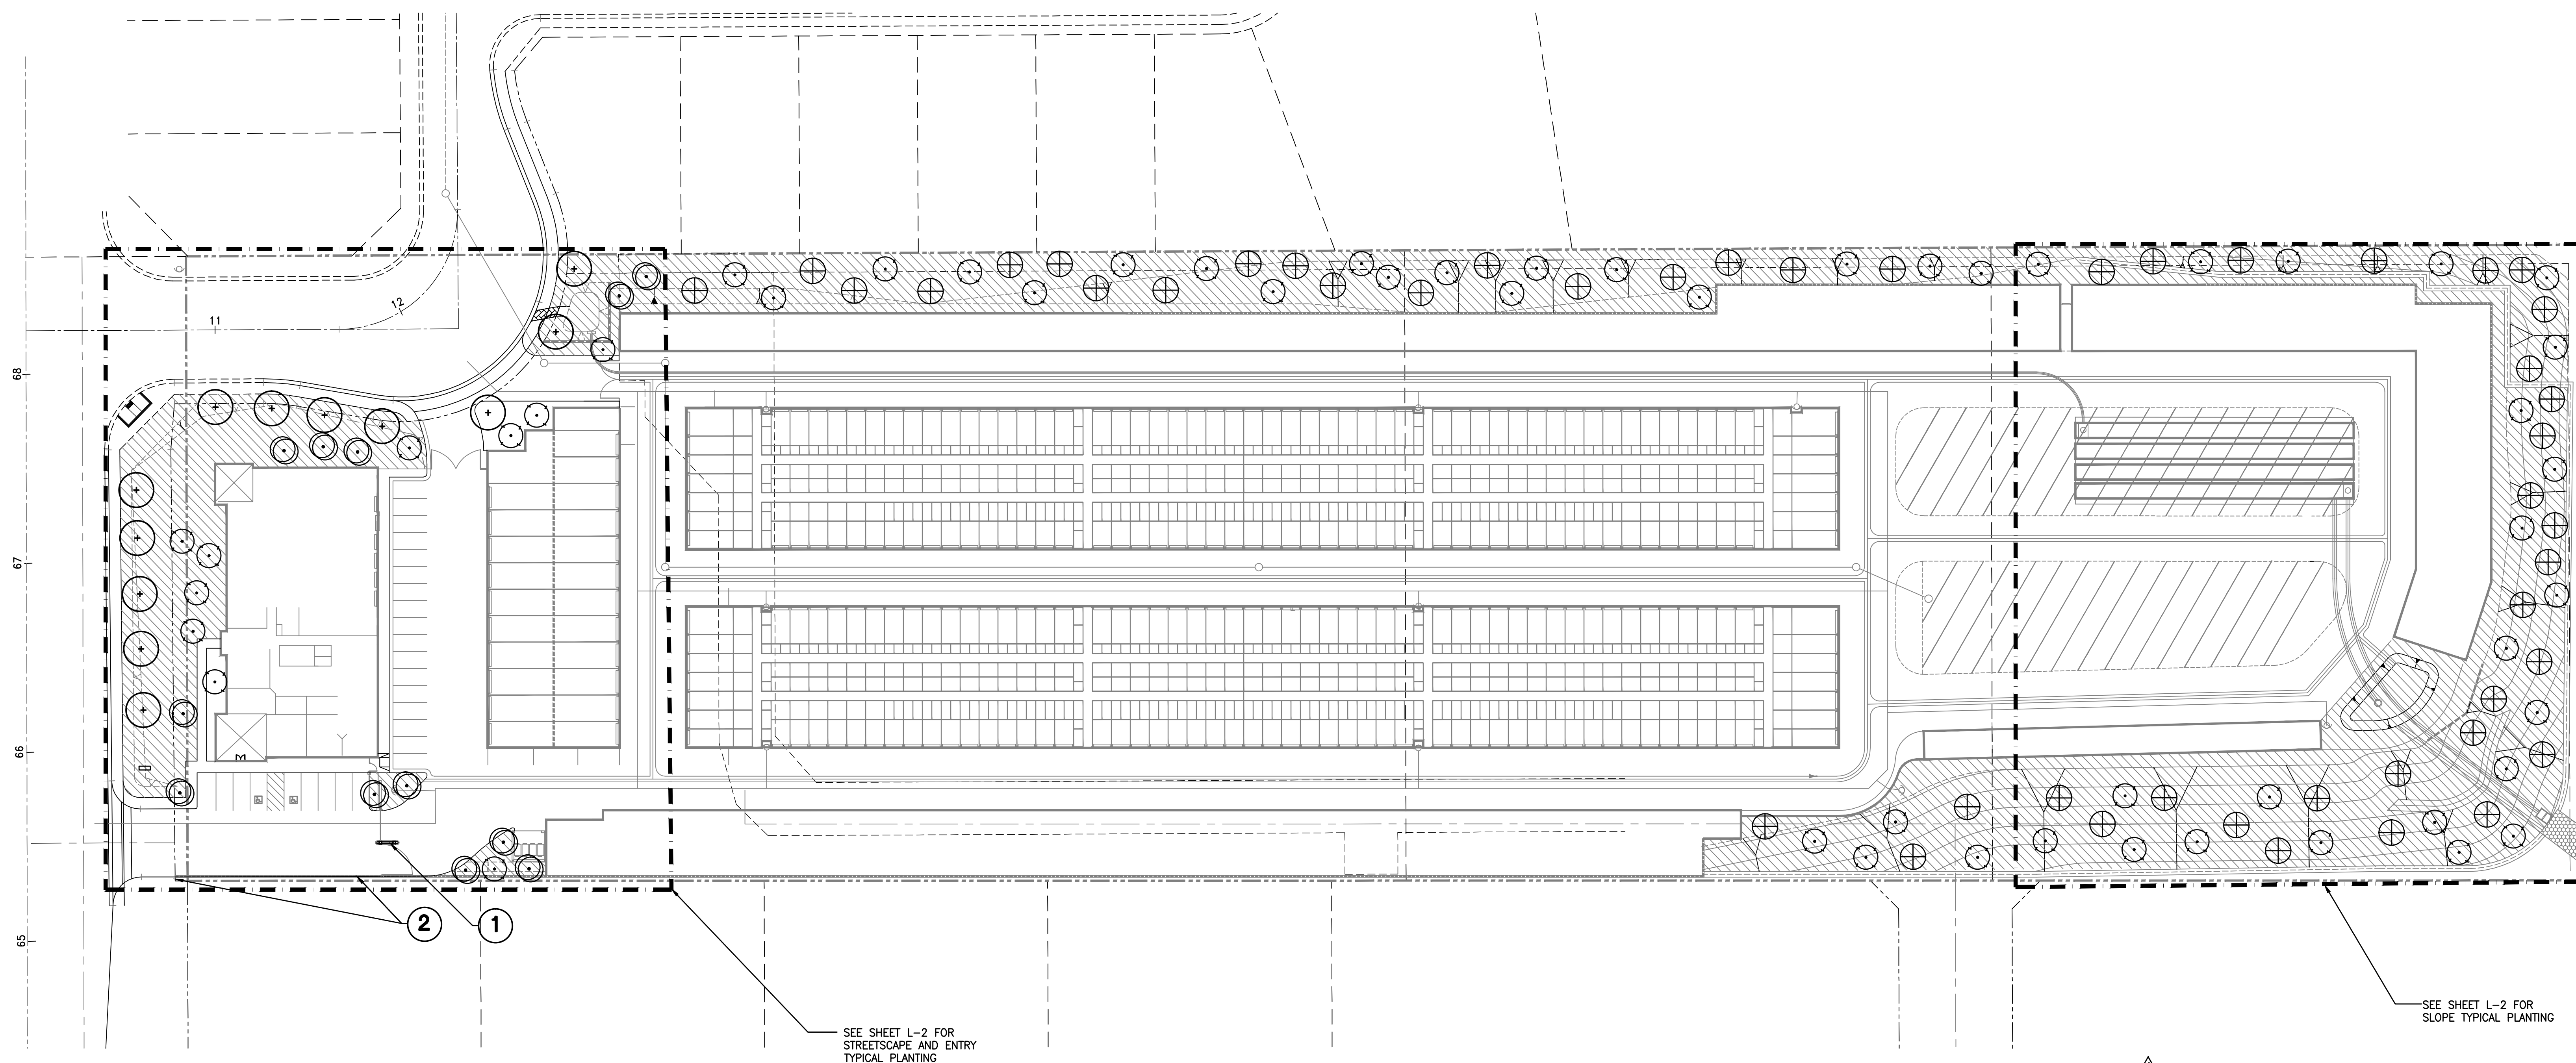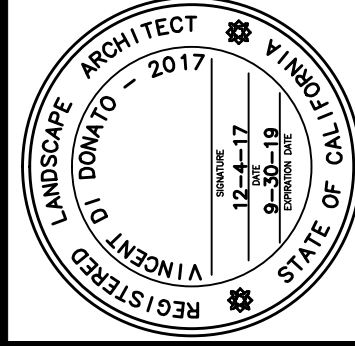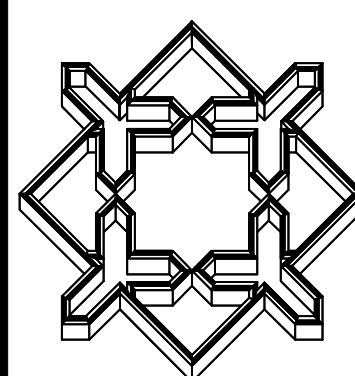

WATER EFFICIENT LANDSCAPE WORKSHEET						
This worksheet is filled out by the project applicant and it is a required element of the Landscape Documentation Package.						
Reference Evapotranspiration (Eto) = 55						
Hydrozone # (Planting Description)^a	Plant Factor (PF)	Irrigation Method^b	Irrigation Efficiency (IE)^c	ETAF (PFxIE)	Landscape Area (sq. ft.)	ETAF x Area Estimated Total Water Use (ETWU)d
Regular Landscape Areas						
L - SHRUB/TREE/VINE	0.2	DRIP	0.81	0.25	90,474	22,339
						761,769
				Total/s	90,474	22,339.3
Special Landscape Areas						
				1		
				1		
				1		
				Totals	0.0	0.0
						ETWU Total
						761,769
						1,388,324
						Maximum Allowed Water Allowance (MAWA) ^e

Hydrozone #/Planting Description Etc	Irrigation Method overhead spray or drip	Irrigation Efficiency 0.7 for spray head 0.81 for drip	ETW/L (Annual Gallons Required) = Etc 0.62 ET/L x Area
1 front lawn			where 0.62 is a conversion factor that converts inches per acre per year to gallons per square foot per year
2 low water area plantings			
3 low water use plantings			

***MAWA (Annual Gallons Allowed) = ETC (0.62) [(ETAF x LA) + ((1-ETAF) x SLA)]**
 where ETC is a conversion factor that converts inches per acre per year to gallons per square foot per year, LA is the total landscape area in square feet, SLA is the total special landscape area in square feet.
 ETAF = .65 for residential areas and 0.45 for non-residential areas.

ETAF Calculations

Regular Landscape Areas


Total ETAF x Area	22.339
Total Area	90.474
Average ETAF	0.25

All Landscape Areas

Total ETAF x Area	22.339
Total Area	90.474
Siteside ETAF	0.25

Average ETAF for Regular Landscape Areas must be 0.55 or below for residential areas, and 0.45 or below for non-residential areas.

ALL IRRIGATION SHALL BE DRIP.

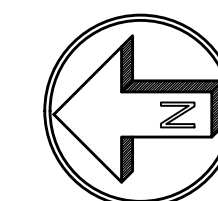

1 INCH = 40 FT

PRELIMINARY PLANTING PLAN

PLANTING LEGEND						
SYMBOL	BOTANICAL NAME	COMMON NAME	SIZE	NUMBER	REMARKS	WUCOLS IV
	TREES:					
	ACACIA TASHKENTENSIS	SHOESTRING ACACIA	15 GAL.	49	DOUBLE STAKE / HEIGHT 7-8' , SPREAD 2'-3' MIN.	L
	CHITALPA TASHKENTENSIS	PINK FLOWERING CHITALPA	24" BOX	57	DOUBLE STAKE / HEIGHT 8-10' , SPREAD 3'-4' MIN.	L
	RHUS LANCEA	AFRICAN SUMAC	24" BOX	12	DOUBLE STAKE / HEIGHT 8-10' , SPREAD 3'-4' MIN.	L
	QUERCUS ILEX	HOLY OAK	36" BOX	11	TRIPLE STAKE / HEIGHT 11-12' , SPREAD 5-6' MIN.	L
	SHRUBS:					
	HESPERALOE PARVIFLORA	RED YUCCA	5 GAL	—	FULL & BUSHY @ 3' O.C.	L
	BACCHARIS PILULARIS "PIDGEON POINT"	PROSTRATE COYOTE BUSH	1 GAL	—	TRIANGULAR SPACING @ 5' O.C.	L
	HERTEROMELLES ARBUTIFOLIA	TOYON	5 GAL	—	FULL & BUSHY @ 6' O.C.	L
	LEUCOPHYLLUM FRUTECENS	TEXAS RANGER	5 GAL	—	FULL & BUSHY @ 5' O.C.	L
	SALVIA GREGGI	AUTUMN SAGE	5 GAL	—	FULL & BUSHY @ 3' O.C.	L
	LOMANDRA LONGIFOLIA "BREEZE"	MAT RUSH	1 GAL	—	FULL & BUSHY @ 3' O.C.	L
	VINES:					
	MACFADENYA "UNGUIS CATI"	CAT'S CLAW VINE	5 GAL	—	ATTACH TO WALLS & FENCE	L
	MULCH :					
	FOREST FLOOR WOOD MUCH	MEDIUM GRIND WOOD MULCH	3" MAX.	AS REQ'D.	3" DEEP - INSTALL TO ALL PLANTING AREAS TYP.	

WROUGHT IRON FENCE

N.T.S.

24" SQUARE PILASTER

N.T.S

NOTES

1. ALL PLANTING AND IRRIGATION SHALL CONFORM TO THE CITY OF WILDOMAR ORDINANCES AND STANDARDS.
2. A DRIP IRRIGATION SYSTEM SHALL BE UTILIZED FOR THIS PROJECT PER THE CITY OF WILDOMAR'S WATER EFFICIENT LANDSCAPING ORDINANCE AND IRRIGATION IMPLEMENTATION GUIDANCE TITLE _____.
3. ALL MATURE PLANTING SHALL NOT INTERFERE WITH UTILITY LINES OR TRAFFIC SITE LINES.
4. ALL UTILITIES SHALL BE SCREENED W/ PLANTING TYP. _____.
5. ALL PLANTING SHALL CONFORM TO THE CITY OF WILDOMAR ORD. 859 LIST OR AS APPROVED BY THE CITY PLANNING DIRECTOR.

LANDSCAPE AREA


90,474 S.F. 2.08 ACRES

SHADE REQUIREMENT

PROVIDED 20 SPACES @ 162 S.F. EA.= 3,240 S.F.
3,240 S.F. @ 30% COVERAGE REQUIRED= 972 S.F.
ACTUAL AREA SHADED= 1,003 S.F.


INTERIOR LANDSCAPE REQUIREMENT

PROVIDED 20 SPACES @ 162 S.F. EA.= 3,240 S.F.
3,240 S.F. @ 10% COVERAGE REQUIRED= 324 S.F.
ACTUAL AREA = 527 S.F.

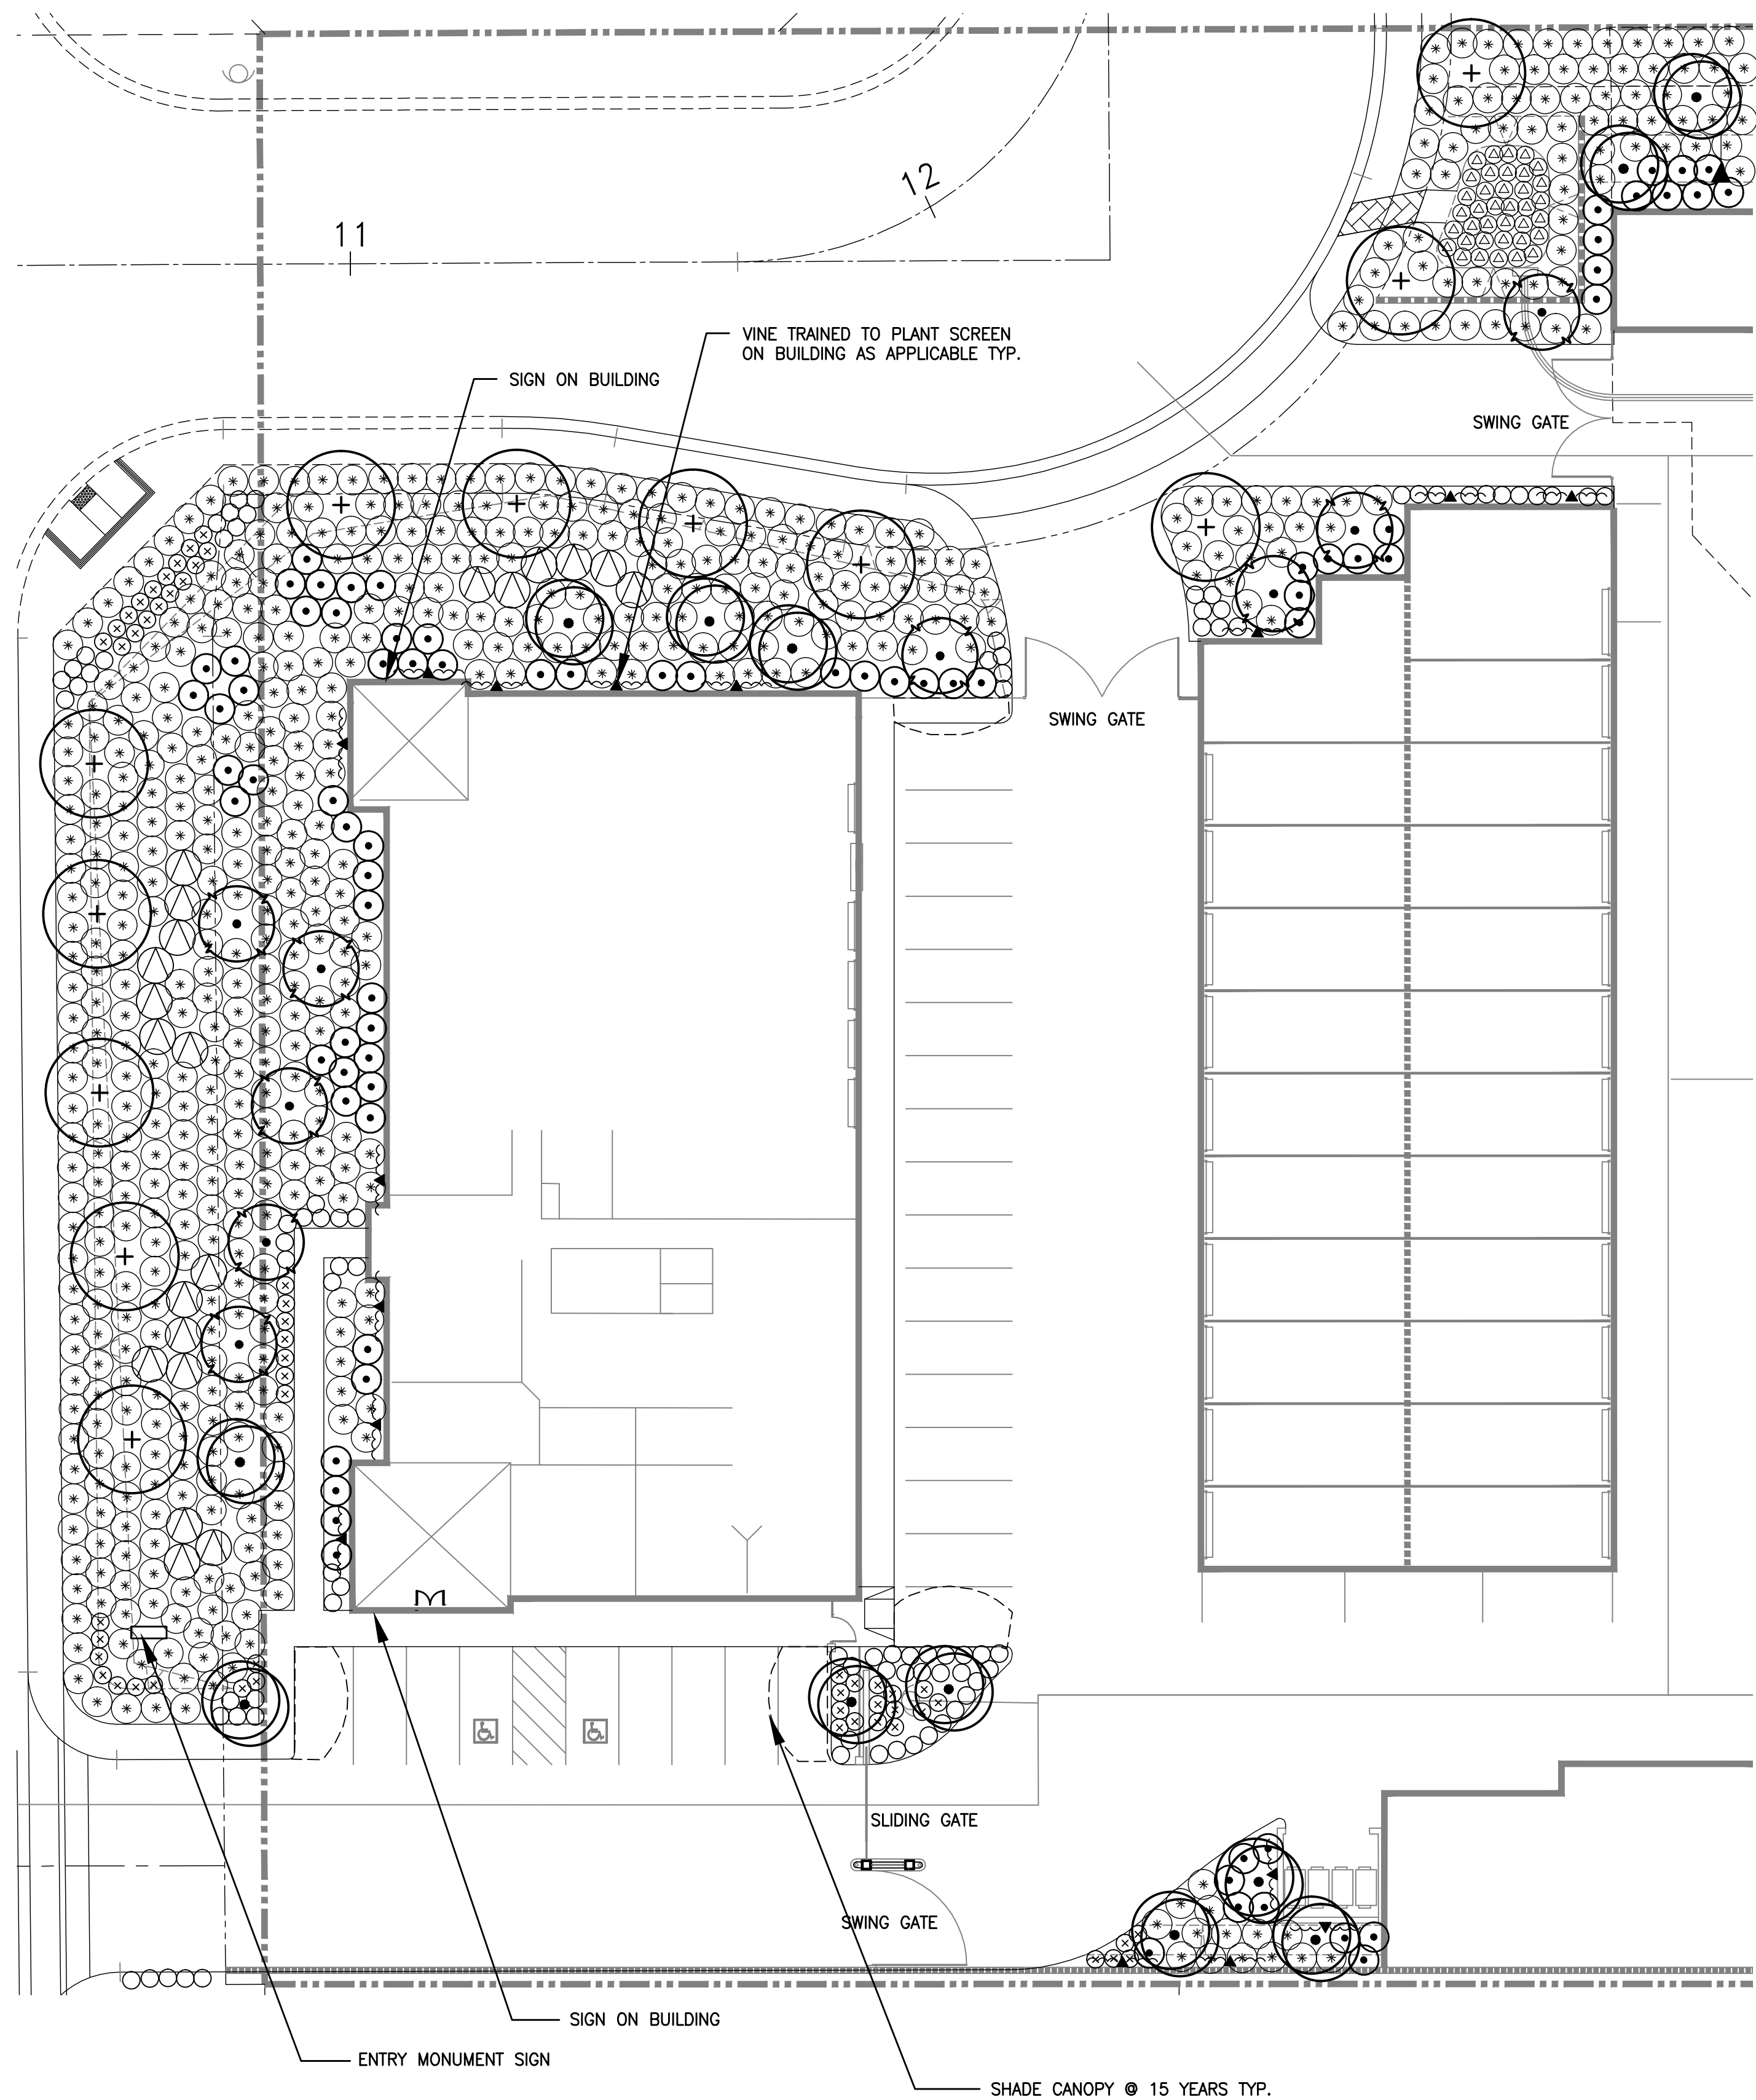

A TYPICAL STREETSCAPE and ENTRY PLANTING

PLANTING LEGEND						
SYMBOL	BOTANICAL NAME	COMMON NAME	SIZE	NUMBER	REMARKS	WUCOLS IV
TREES:						
⊕	ACACIA STENOPHYLLA	SHOESTRING ACACIA	15 GAL.	—	DOUBLE STAKE / HEIGHT 7-8' , SPREAD 2'-3' MIN.	L
⊕	CHITALPA TASHKENTENSIS	PINK FLOWERING CHITALPA	24" BOX	—	DOUBLE STAKE / HEIGHT 8-10' , SPREAD 3'-4' MIN.	L
⊕	RHUS LANCEA	AFRICAN SUMAC	24" BOX	—	DOUBLE STAKE / HEIGHT 8-10' , SPREAD 3'-4' MIN.	L
⊕	QUERCUS ILEX	HOLLY OAK	36" BOX	—	TRIPLE STAKE / HEIGHT 11-12' , SPREAD 5-6' MIN.	L
SHRUBS:						
⊙	HESPERALOE PARVIFLORA	RED YUCCA	5 GAL.	—	FULL & BUSHY @ 3' O.C.	L
⊙	BACCHARIS PILULARIS 'PIGEON POINT'	PROSTRATE COYOTE BUSH	1 GAL.	—	TRIANGULAR SPACING @ 5' O.C.	L
⊙	HETEROMELES ARBUTIFOLIA	TOYON	5 GAL.	—	FULL & BUSHY @ 6' O.C. ⚠	L
⊙	LEUCOPHYLLUM FRUTECENS	TEXAS RANGER	5 GAL.	—	FULL & BUSHY @ 5' O.C.	L
⊙	SALVIA GREGGII	AUTUMN SAGE	5 GAL.	—	FULL & BUSHY @ 3' O.C. ⚠	L
⊙	LOMANDRA LONGIFOLIA 'BREEZE'	MAT RUSH	1 GAL.	—	FULL & BUSHY @ 3' O.C.	L
VINES:						
⊕	MACFADENYA 'UNGUIS CATI'	CAT'S CLAW VINE	5 GAL.	—	ATTACH TO WALLS & FENCE	L
MULCH:						
NOT SHOWN	FOREST FLOOR WOOD MUGH	MEDIUM GRIND WOOD MULCH	3" MAX.	AS REQ'D.	3" DEEP — INSTALL TO ALL PLANTING AREAS TYP.	

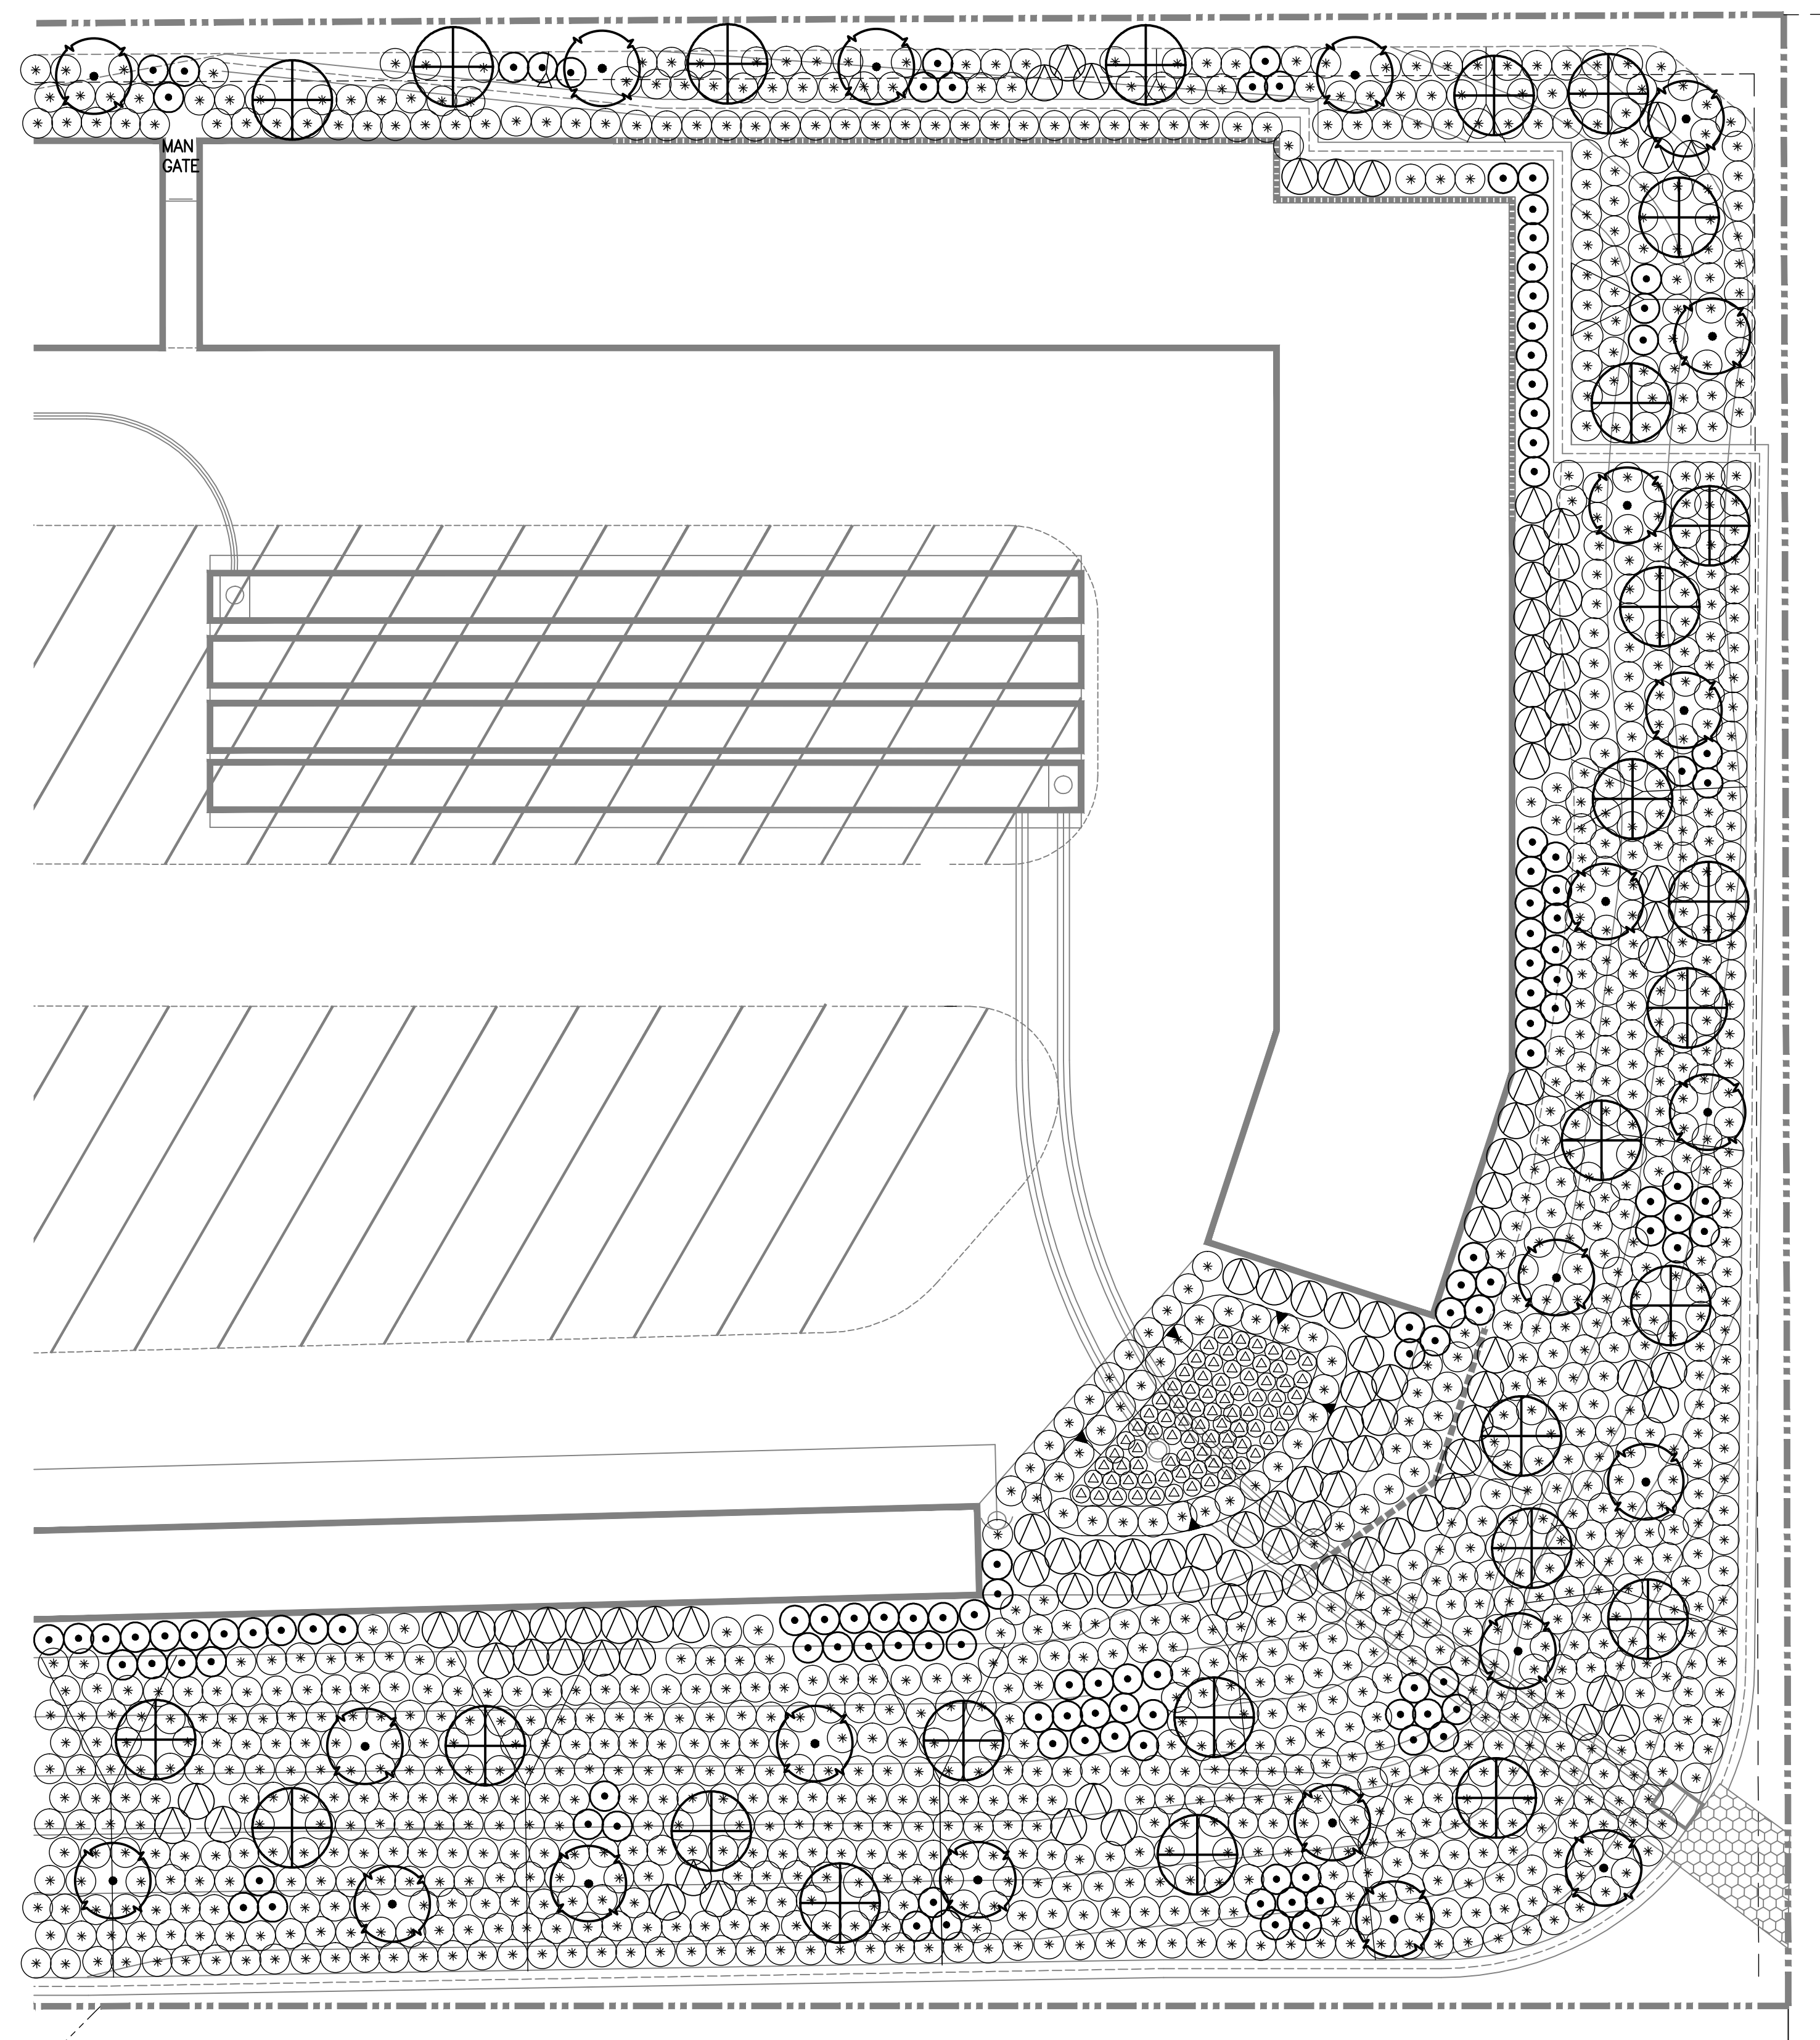


B TYPICAL SLOPE PLANTING

SHADE REQUIREMENT

PROVIDED 20 SPACES @ 162 S.F. EA= 3,240 S.F.
 3,240 S.F. @ 30% COVERAGE REQUIRED= 972 S.F.
 ACTUAL AREA SHADED= 1,003 S.F.

INTERIOR LANDSCAPE REQUIREMENT

PROVIDED 20 SPACES @ 162 S.F. EA= 3,240 S.F.
 3,240 S.F. @ 10% COVERAGE REQUIRED= 324 S.F.
 ACTUAL AREA = 527 S.F.

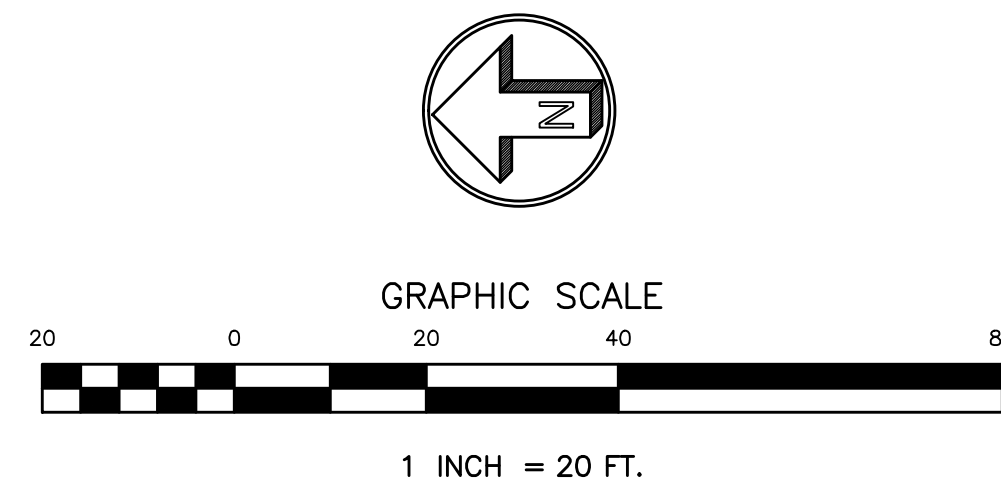


PRELIMINARY PLANTING PLAN

REVISED

PER CITY REG. 2-15-17 V.D.


PER CITY REG. 10-4-17 V.D.

ALHAMBRA GROUP
 LANDSCAPE ARCHITECTURE
 California license #2017
 RECREATION FACILITIES PLANNING
 41835 Edwards Circle, North, Suite C
 Temecula, CA 92590 (951) 266-6802 FAX 266-6803

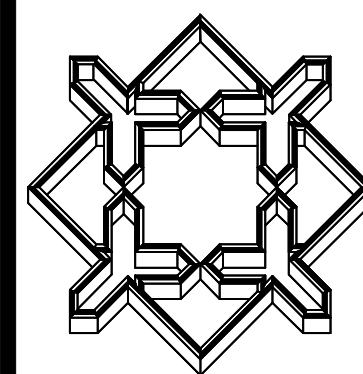

PROJECT: SMITH RANCH STORAGE
 OWNER: TRANS-PACIFIC CONSULTANTS
 27431 ENTERPRISE CIR. WEST, #201
 TEMECULA, CA 92590 PH (951) 676-7000 CONTACT: WON YOO

drawn: V.D.
 checked: V.D.
 date: 12-22-16
 SHEET
 L-2
 of 2 sheets
 JOB NO.
 16-121

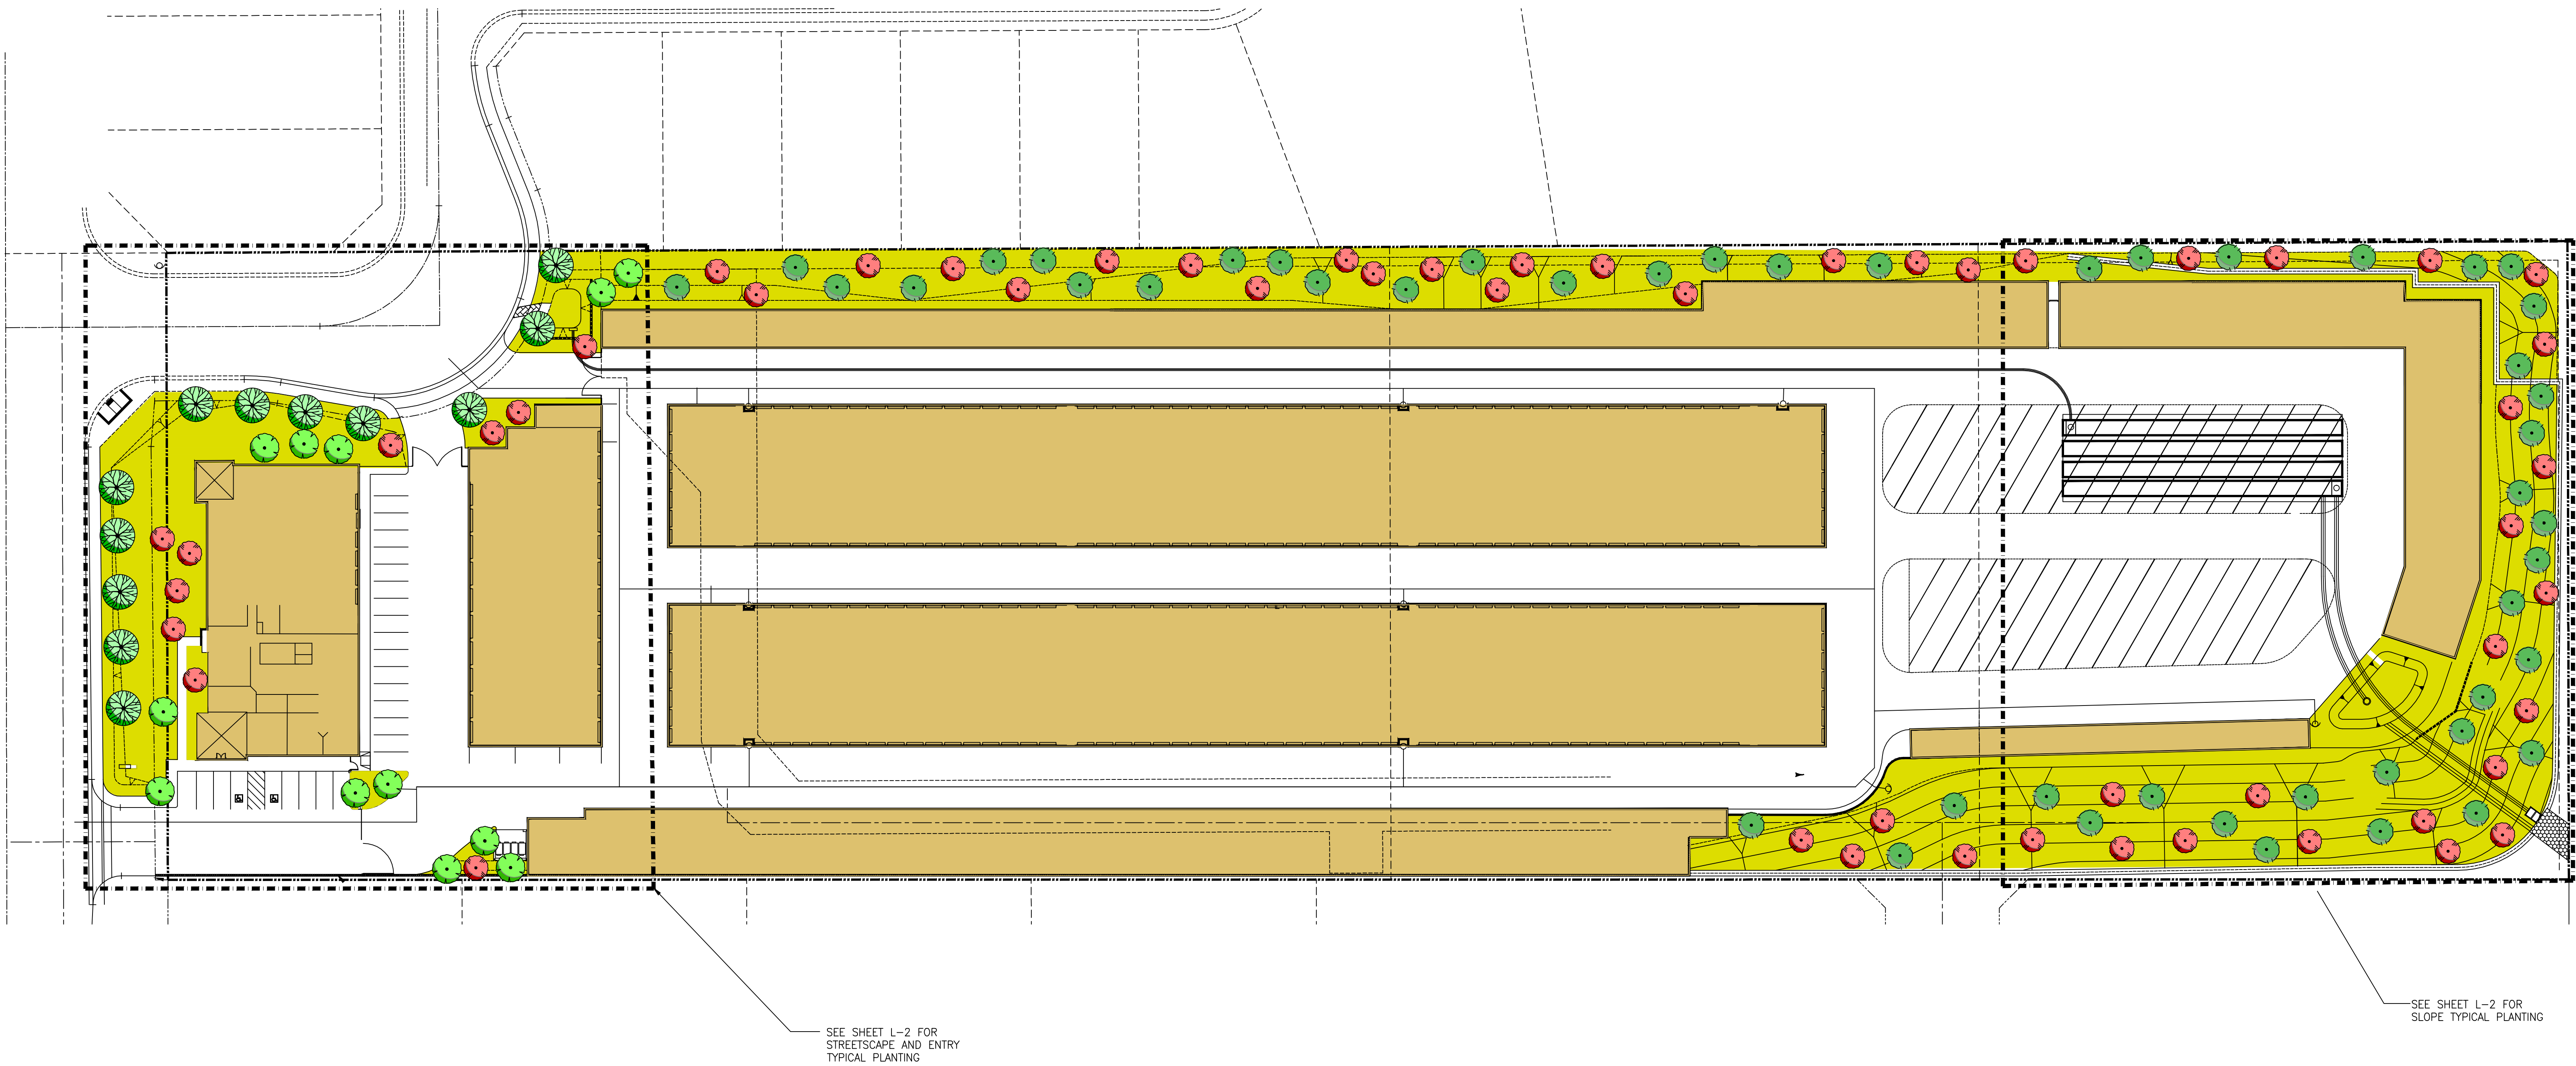

PLANTING LEGEND

SYMBOL	BOTANICAL NAME	COMMON NAME	SIZE	NUMBER	REMARKS	WUCOLS IV
TREES:						
	ACACIA STENOPHYLLA	SHOESTRING ACACIA	15 GAL.	49	DOUBLE STAKE / HEIGHT 7'-8' , SPREAD 2'-3' MIN.	L
	CHITALPA TASHKENTENSIS	PINK FLOWERING CHITALPA	24" BOX	57	DOUBLE STAKE / HEIGHT 8-10' , SPREAD 3'-4' MIN.	L
	RHUS LANCEA	AFRICAN SUMAC	24" BOX	12	DOUBLE STAKE / HEIGHT 8-10' , SPREAD 3'-4' MIN.	L
	QUERCUS ILEX	HOLLY OAK	36" BOX	11	TRIPLE STAKE / HEIGHT 11-12' , SPREAD 5-6' MIN.	L
SHRUBS:						
	HESPERALOE PARVIFLORA	RED YUCCA	5 GAL.	-	FULL & BUSHY @ 3' O.C.	L
	BACCHARIS PILULARIS "PIDGEON POINT"	PROSTRATE COYOTE BUSH	1 GAL.	-	TRIANGULAR SPACING @ 5' O.C.	L
	HETEROMELES ARBUTIFOLIA	TOYON	5 GAL.	-	FULL & BUSHY @ 5' O.C.	L
	LEUCOPHYLLUM FRUTESCENS	TEXAS RANGER	5 GAL.	-	FULL & BUSHY @ 5' O.C.	L
	SALVIA GREGGI	AUTUMN SAGE	5 GAL.	-	FULL & BUSHY @ 3' O.C.	L
	LOMANDRA LONGIFOLIA "BREEZE"	MAT RUSH	1 GAL.	-	FULL & BUSHY @ 3' O.C.	L
VINES:						
	MACFADENYA "UNGUIS CATI"	CAT'S CLAW VINE	5 GAL.	-	ATTACH TO WALLS & FENCE	L
MULCH :						
	FOREST FLOOR WOOD MUCH	MEDIUM GRIND WOOD MULCH	3" MAX.	AS REQ'D.	3" DEEP - INSTALL TO ALL PLANTING AREAS TYP.	

- NOTES:
1. ALL PLANTING AND IRRIGATION SHALL CONFORM TO THE CITY OF WILDOMAR ORDINANCES AND STANDARDS.
 2. A DRIP IRRIGATION SYSTEM SHALL BE UTILIZED FOR THIS PROJECT PER THE CITY OF WILDOMAR'S WATER EFFICIENT LANDSCAPING ORDINANCE AND IRRIGATION IMPLEMENTATION GUIDELINES, TITLE 17.276
 3. ALL MATURE PLANTING SHALL NOT INTERFERE WITH UTILITY LINES OR TRAFFIC SITE LINES.
 4. ALL UTILITIES SHALL BE SCREENED W/ PLANTING TYP.
 5. ALL PLANTING SHALL CONFORM TO THE CITY OF WILDOMAR ORD. 859 LIST OR AS APPROVED BY THE CITY PLANNING DIRECTOR.


LANDSCAPE AREA
90,474 S.F. 2.08 ACRES
ALL IRRIGATION SHALL BE DRIP.

SHADE REQUIREMENT

PROVIDED 20 SPACES @ 162 S.F. EA= 3,240 S.F.
3,240 S.F. @ 30% COVERAGE REQUIRED= 972 S.F.
ACTUAL AREA SHADED= 1,003 S.F.

INTERIOR LANDSCAPE REQUIREMENT



PROVIDED 20 SPACES @ 162 S.F. EA= 3,240 S.F.
3,240 S.F. @ 10% COVERAGE REQUIRED= 324 S.F.
ACTUAL AREA = 527 S.F.

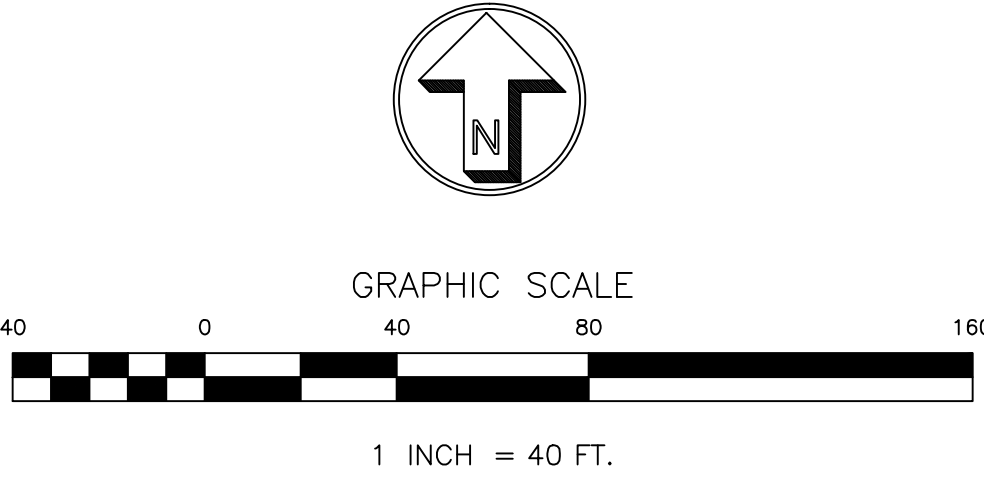

COLOR LANDSCAPE PLAN

REVISED

ALHAMBRA GROUP
LANDSCAPE ARCHITECTURE
California license #2017
RECREATION FACILITIES PLANNING
41835 Escondido Canyon Road, Suite C
Temecula, CA 92592 (951) 966-8602 FAX 951-298-8603

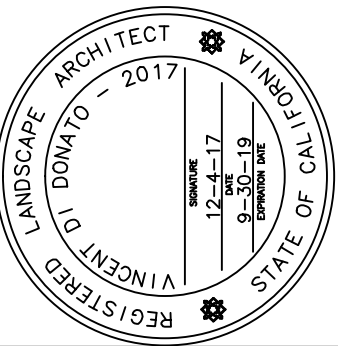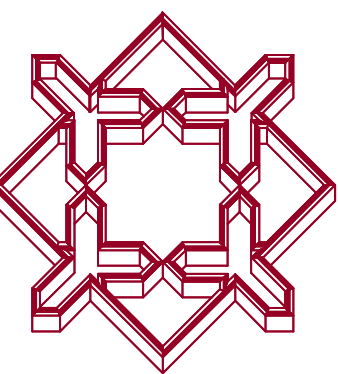


PROJECT: SMITH RANCH STORAGE
OWNER: TRANS-PACIFIC CONSULTANTS
27431 ENTERPRISE CIR. WEST, #201
TEMECULA, CA 92590 PH: (951) 676-7000 CONTACT: WON YOO

drawn: V.D.
checked: V.D.
date: 08-24-17
SHEET L-1
of 2 sheets
JOB NO. 16-121



A TYPICAL STREETSCAPE and ENTRY PLANTING

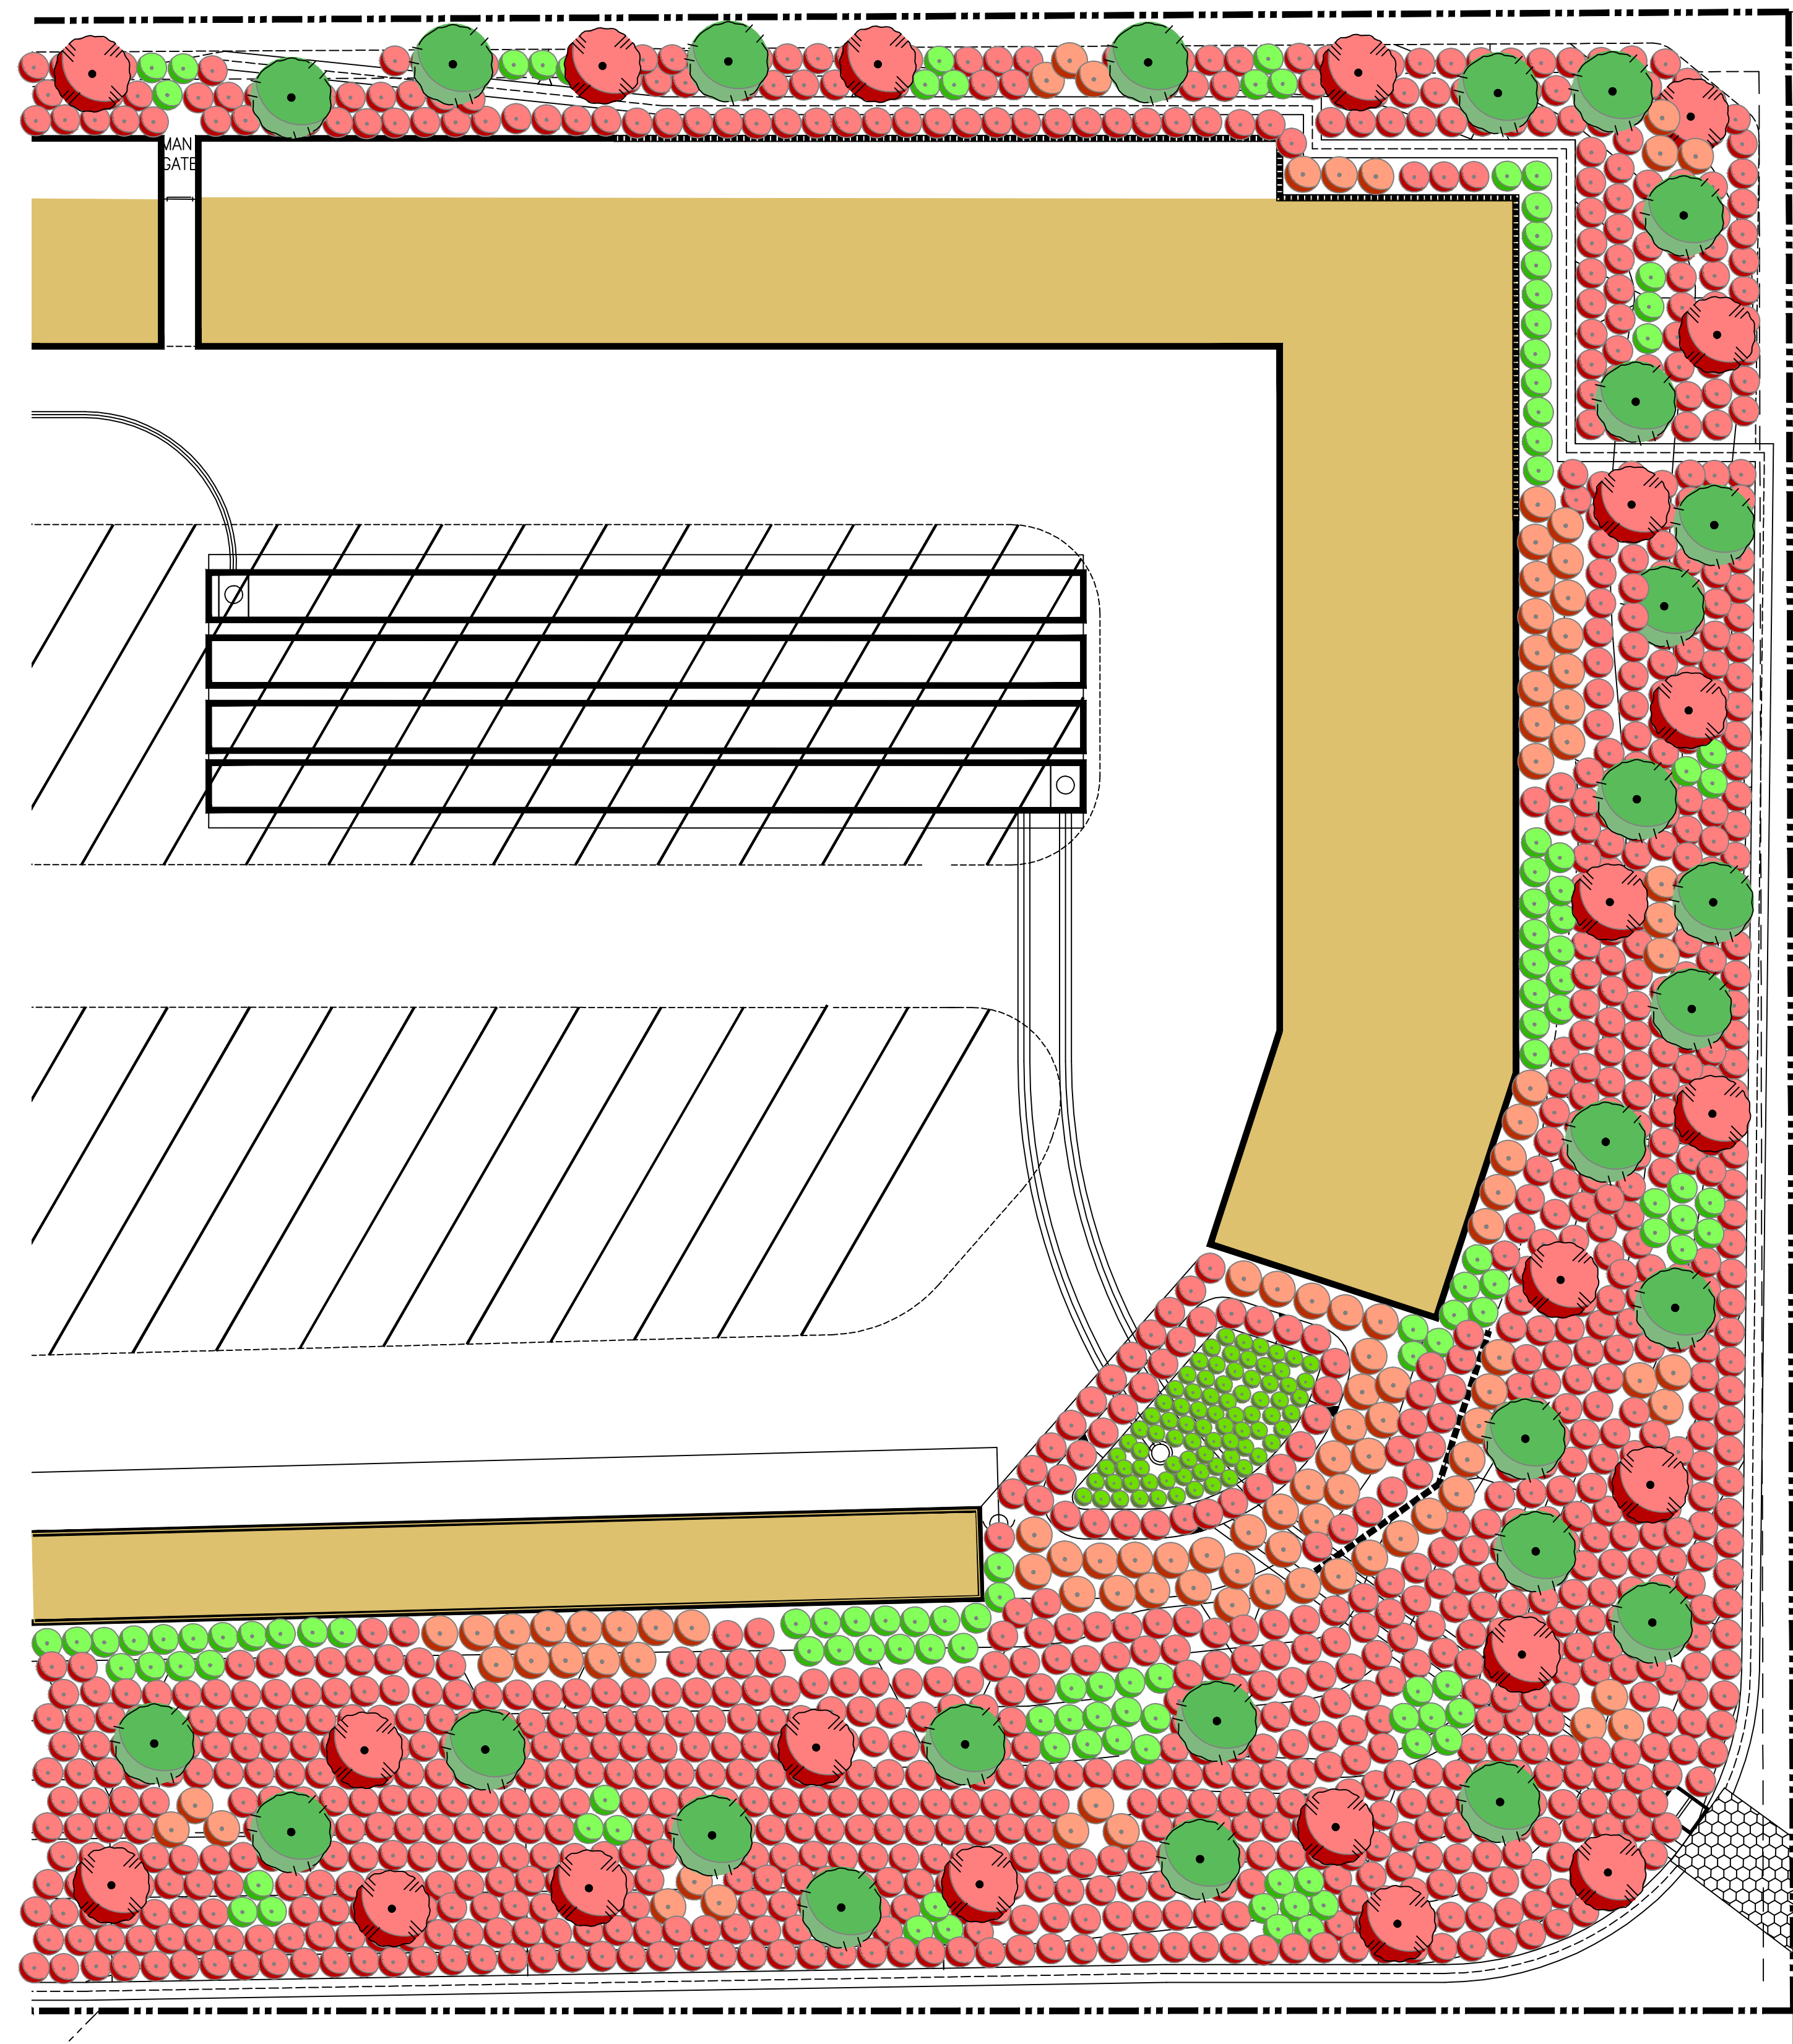

B TYPICAL SLOPE PLANTING

PLANTING LEGEND



SYMBOL	BOTANICAL NAME	COMMON NAME	SIZE	NUMBER	REMARKS	WUCOLS IV
TREES:						
	ACACIA STENOPHYLLA	SHOESTRING ACACIA	15 GAL.	—	DOUBLE STAKE / HEIGHT 7-8' , SPREAD 2'-3' MIN.	L
	CHITALPA TASHKENTENSIS	PINK FLOWERING CHITALPA	24" BOX	—	DOUBLE STAKE / HEIGHT 8-10' , SPREAD 3'-4' MIN.	L
	RHUS LANCEA	AFRICAN SUMAC	24" BOX	—	DOUBLE STAKE / HEIGHT 8-10' , SPREAD 3'-4' MIN.	L
	QUERCUS ILEX	HOLLY OAK	36" BOX	—	TRIPLE STAKE / HEIGHT 11-12' , SPREAD 5-6' MIN.	L
SHRUBS:						
	HESPERALOE PARVIFLORA	RED YUCCA	5 GAL	—	FULL & BUSHY @ 3' O.C.	L
	BACCHARIS PILULARIS 'PIGDEON POINT'	PROSTRATE COYOTE BUSH	1 GAL	—	TRIANGULAR SPACING @ 5' O.C.	L
	HETEROMELES ARBUTIFOLIA	TOYON	5 GAL	—	FULL & BUSHY @ 5' O.C.	L
	LEUCOPHYLLUM FRUTECENS	TEXAS RANGER	5 GAL	—	FULL & BUSHY @ 5' O.C.	L
	SALVIA GREGGI	AUTUMN SAGE	5 GAL	—	FULL & BUSHY @ 3' O.C.	L
	LOMANDRA LONGIFOLIA 'BREEZE'	MAT RUSH	1 GAL	—	FULL & BUSHY @ 3' O.C.	L
VINES:						
	MACFADENYA 'UNGUIS CATI'	CAT'S CLAW VINE	5 GAL	—	ATTACH TO WALLS & FENCE	L
MULCH :						
NOT SHOWN	FOREST FLOOR WOOD MULCH	MEDIUM GRIND WOOD MULCH	3" MAX.	AS REQ'D.	3" DEEP - INSTALL TO ALL PLANTING AREAS TYP.	

SHADE REQUIREMENT

PROVIDED 20 SPACES @ 162 S.F. EA= 3,240 S.F.
 3,240 S.F. @ 30% COVERAGE REQUIRED= 972 S.F.
 ACTUAL AREA SHADED= 1,003 S.F.

INTERIOR LANDSCAPE REQUIREMENT



PROVIDED 20 SPACES @ 162 S.F. EA= 3,240 S.F.
 3,240 S.F. @ 10% COVERAGE REQUIRED= 324 S.F.
 ACTUAL AREA = 527 S.F.

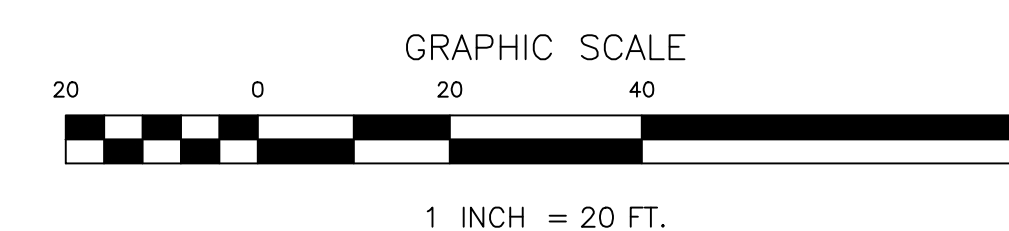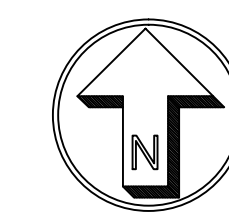

COLOR LANDSCAPE PLAN


REVISED

ALHAMBRA GROUP
 LANDSCAPE ARCHITECTURE
 California license #2017
 RECREATION FACILITIES PLANNING
 41635 Enterprise Circle North, Suite C
 Temecula, CA 92590 / (951) 296-6802 FAX 296-6803

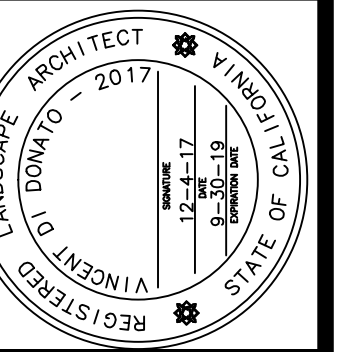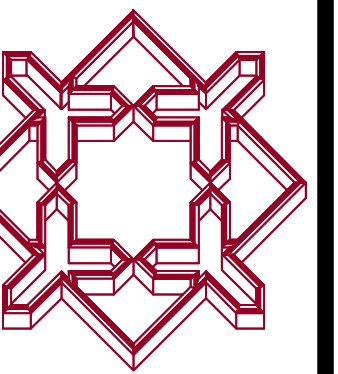

PROJECT: SMITH RANCH STORAGE
OWNER: TRANS-PACIFIC CONSULTANTS
 27431 ENTERPRISE CIR WEST, #201
 TEMECULA, CA 92590 PH: (951) 676-7000 CONTACT: WON YOO

drawn: V.D.
 checked: V.D.
 date: 08-24-17
 SHEET
L-2
 of 2 sheets
 JOB NO.
 16-121

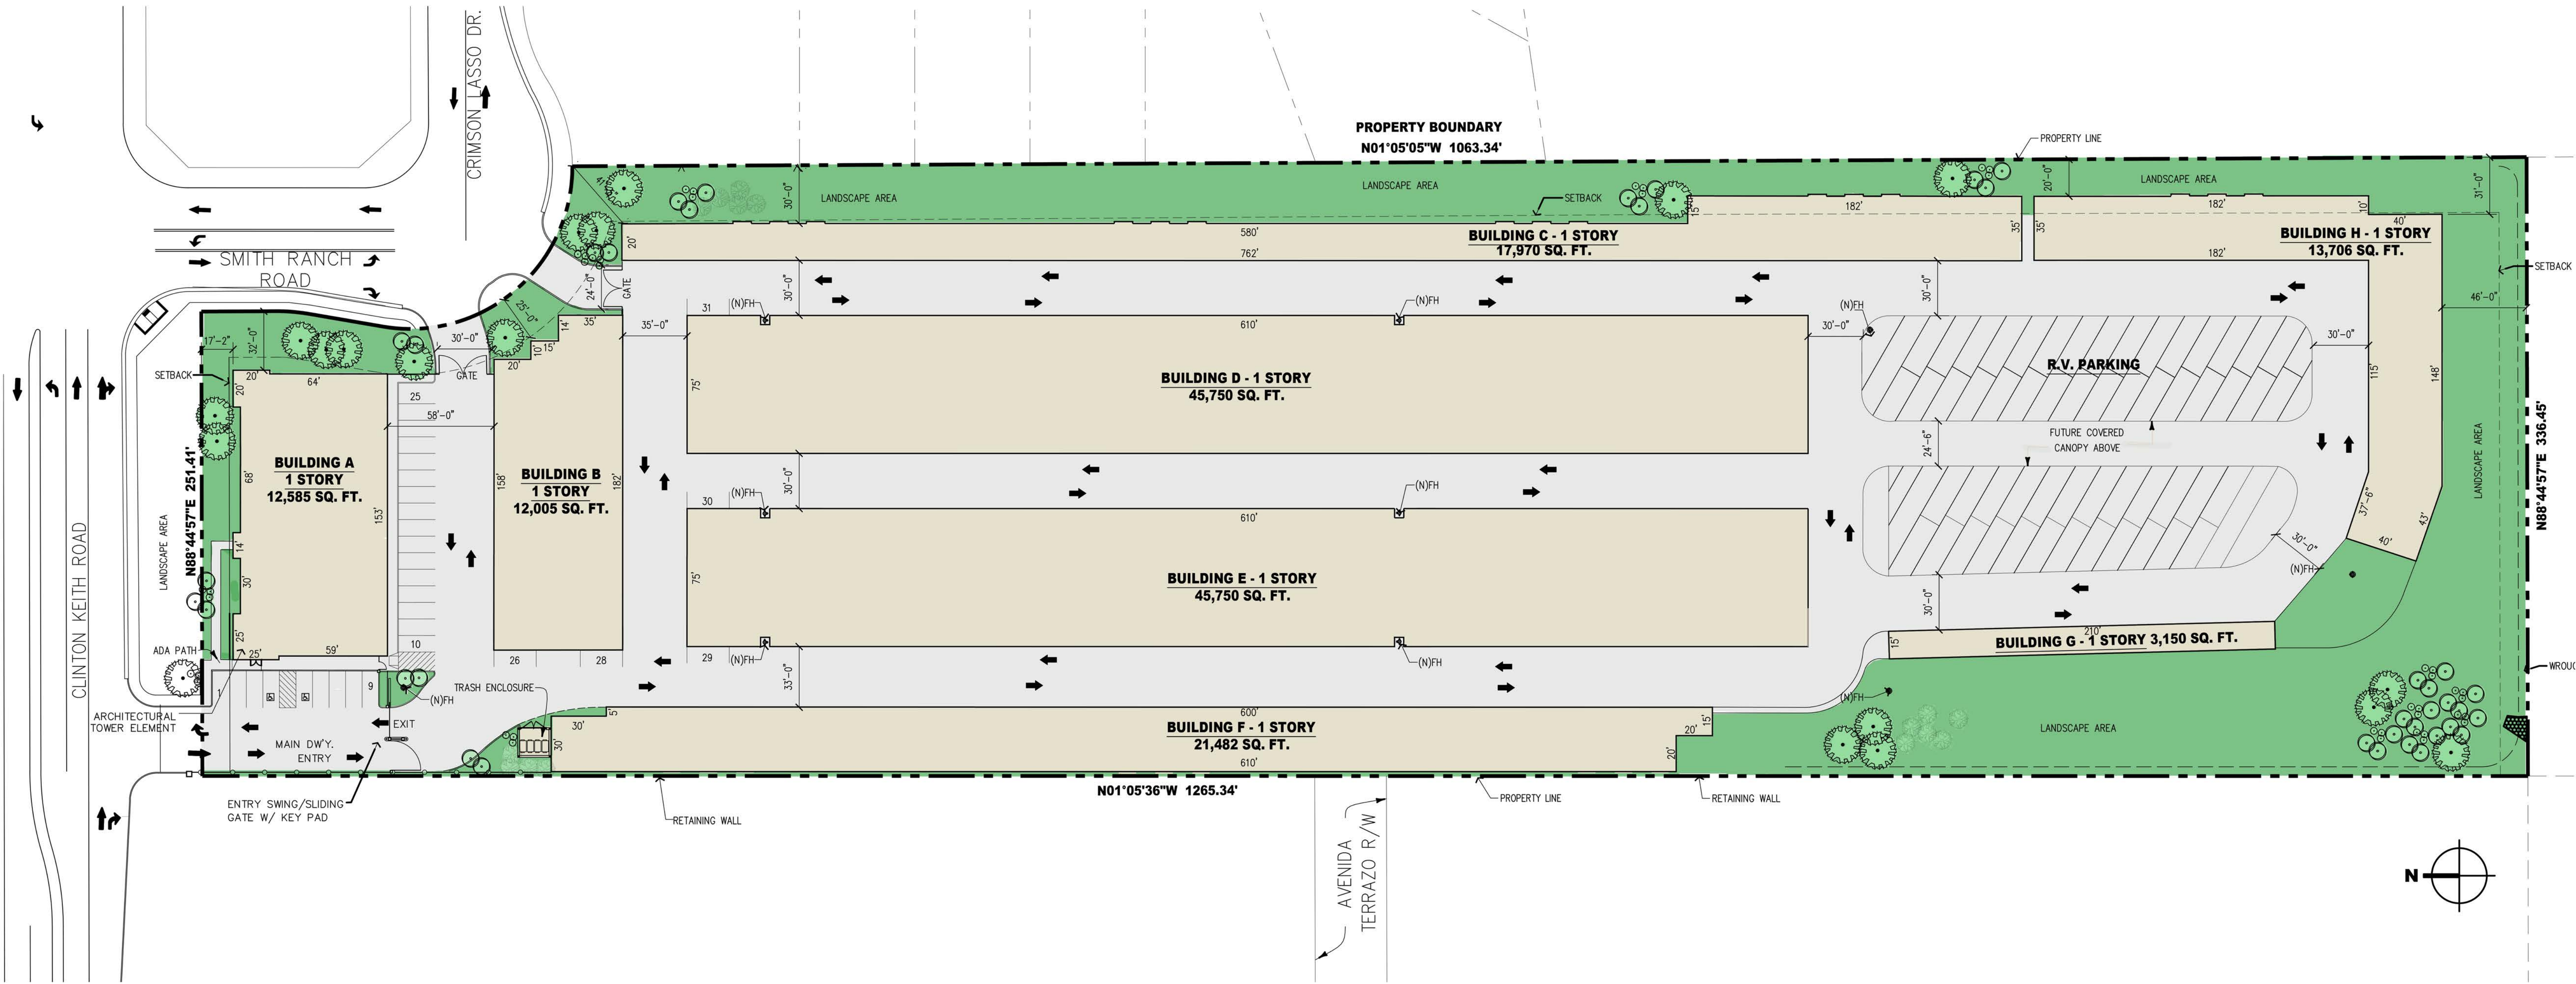


1 SITE PLAN
1/40"=1'-0"

SITE AREA		
LOT SIZE:	363,726 SQ. FT.	
	8.35 ACRES	
LOT COVERAGE:	46.0%	
PROPOSED GROSS AREA:		
BLDG - A	12,585 SQ. FT.	
- OFFICE	5,987 SQ. FT.	
- STORAGE	6,598 SQ. FT.	
BLDG - B	12,005 SQ. FT.	
BLDG - C	17,970 SQ. FT.	
BLDG - D	45,750 SQ. FT.	
BLDG - E	45,750 SQ. FT.	
BLDG - F	21,482 SQ. FT.	
BLDG - G	3,150 SQ. FT.	
BLDG - H	13,706 SQ. FT.	
TOTAL BLDG GROSS AREA =	172,398SQ. FT.	

PROPOSED R.V. STORAGE	
COVERED SPACES	66
UNCOVERED SPACES	0
TOTAL R.V SPACE	66

PARKING CALCULATIONS	
SPACES REQUIRED	
BUILDING A	30
SPACES PROVIDED	31

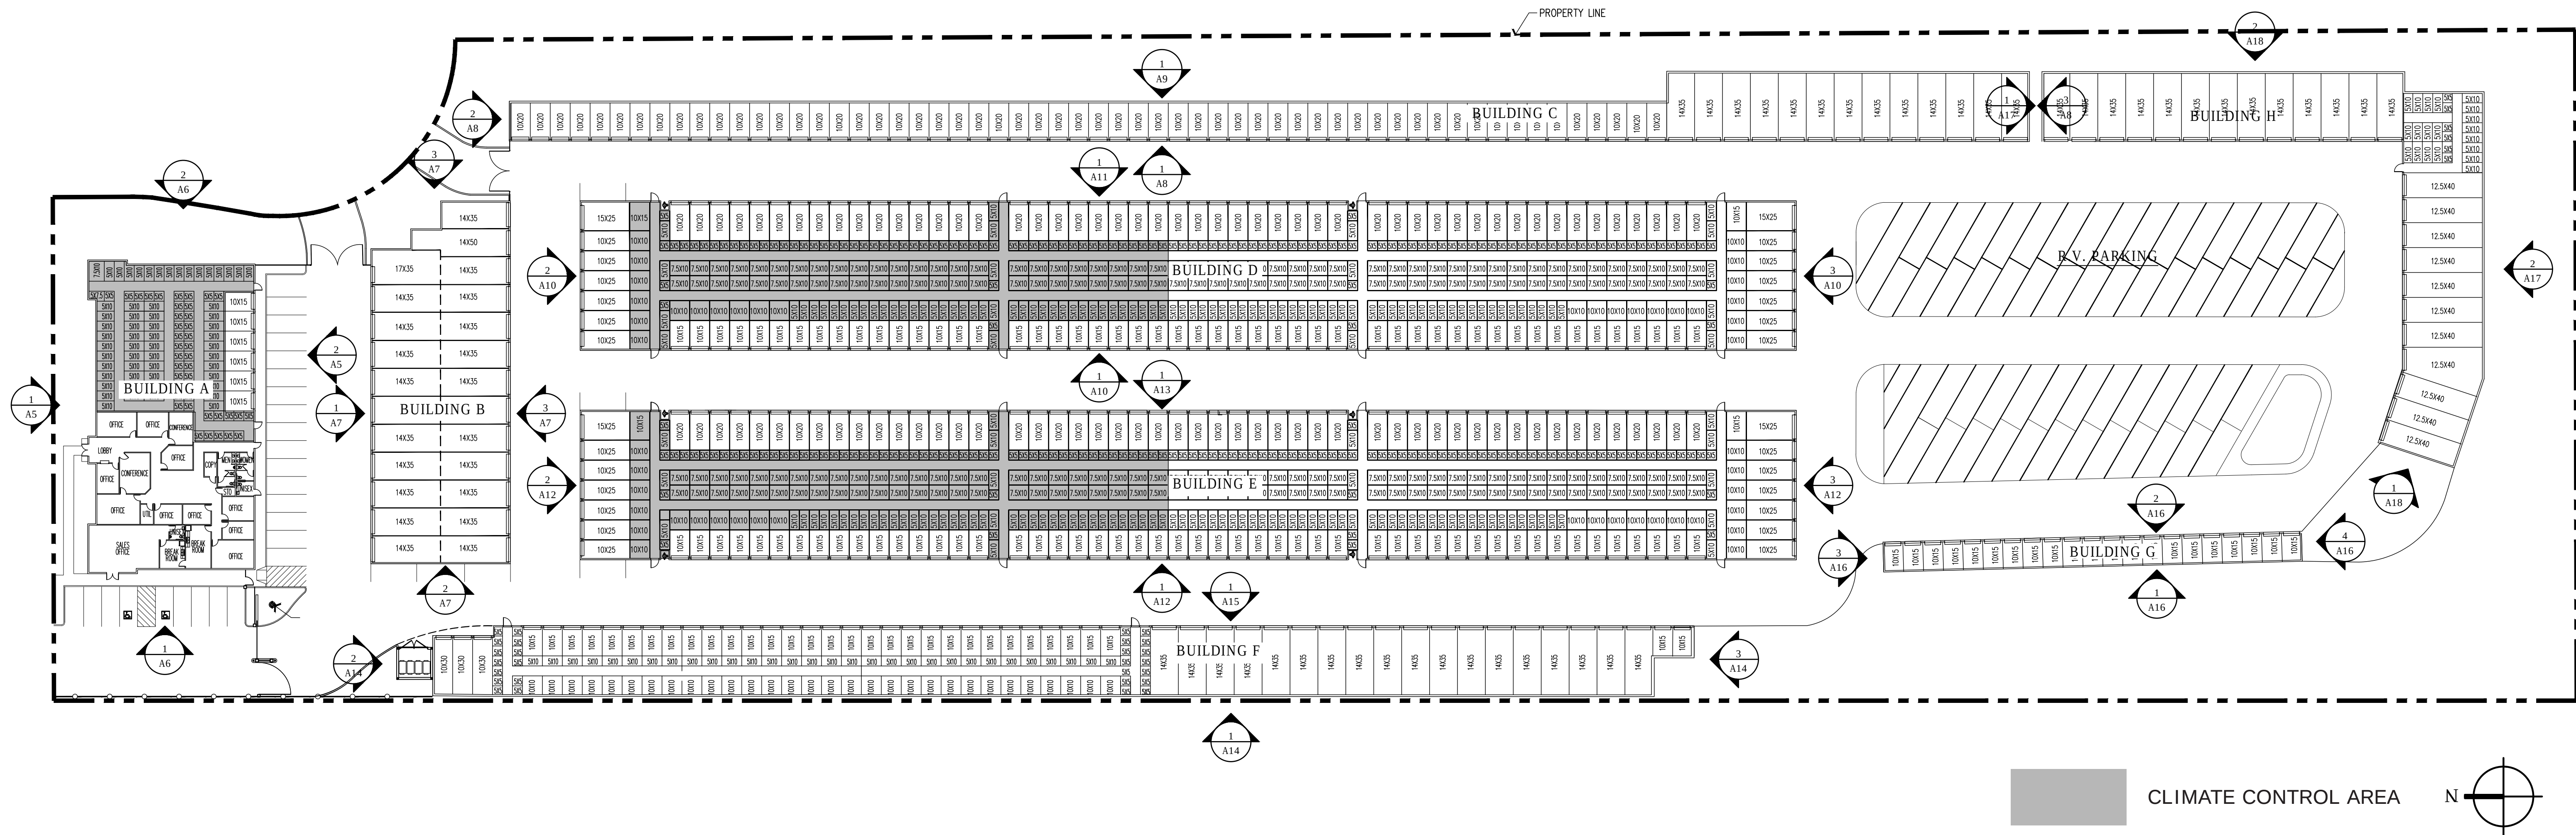



UNIT MIX

1/40"=1'-0"

UNIT MIX TABULATION									
	PH. I (BLDG. A,B,C,F,G&H)		PH. II (BLDG. D)		PH. III (BLDG. E)		TOTAL (PH. I TO III)		GRAND TOTAL
SIZE		NON-CLIMATE CONTROL		NON-CLIMATE CONTROL		NON-CLIMATE CONTROL		NON-CLIMATE CONTROL	
5X5	40(55%)	32(45%)	54(48%)	59(52%)	54(48%)	59(52%)	148(49%)	150(51%)	298
5X8	25(100%)	0	0	0	0	0	25(100%)	0	25
5X10	33(40%)	50(60%)	45(44%)	47(46%)	45(49%)	47(51%)	123(46%)	144(54%)	267
7.5X10	0	0	48(48%)	52(52%)	48(48%)	52(52%)	96(48%)	104(52%)	200
10X10	0	30(100%)	12(48%)	13(52%)	12(48%)	13(52%)	24(30%)	56(70%)	80
10X15	0	59(100%)	1(1%)	50(99%)	1(1%)	50(99%)	2(1%)	159(99%)	161
10X20	0	58(100%)	0	50(100%)	0	50(100%)	0	158(100%)	158
10X25	0	0	0	12(100%)	0	12(100%)	0	24(100%)	24
15X25	0	0	0	2(100%)	0	2(100%)	0	4(100%)	4
10X30	0	3(100%)	0	0	0	0	0	3	3
14X35	0	67(100%)	0	0	0	0	0	67(100%)	67
12.5X40	0	12(100%)	0	0	0	0	0	12(100%)	12
14X50	0	1(100%)	0	0	0	0	0	1(100%)	1
TOTAL	98	312	160	285	160	285	418	882	1300
PHASE TOTAL	410		445		445				1300
STORAGE AREA	74,911		45,750		45,750		166,411		172,398
OFFICE AREA	5,987						5,987		

10X10 OR SMALLER AT 66%
AVERAGE UNIT AREA = 136 SF

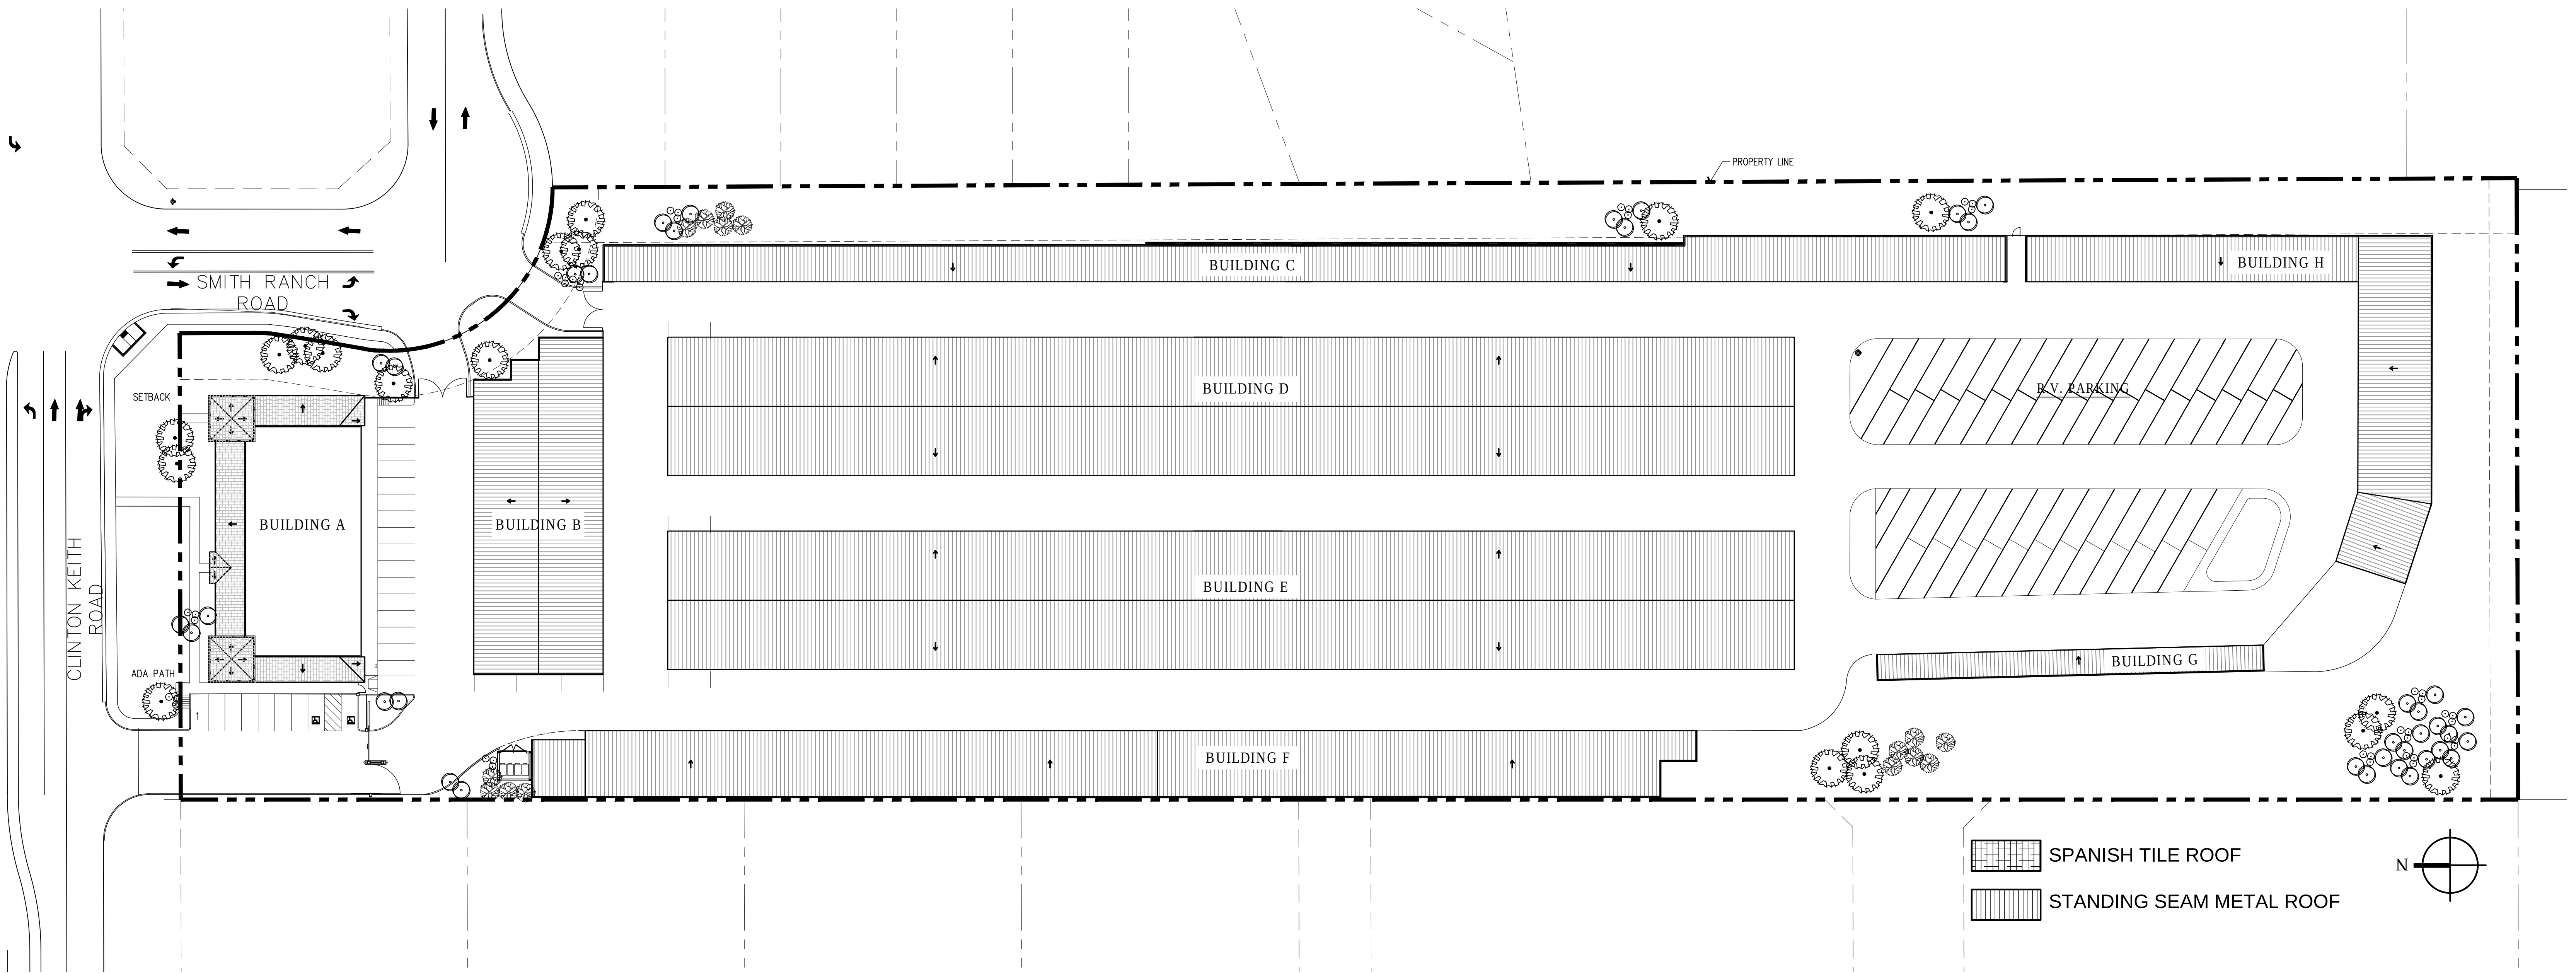



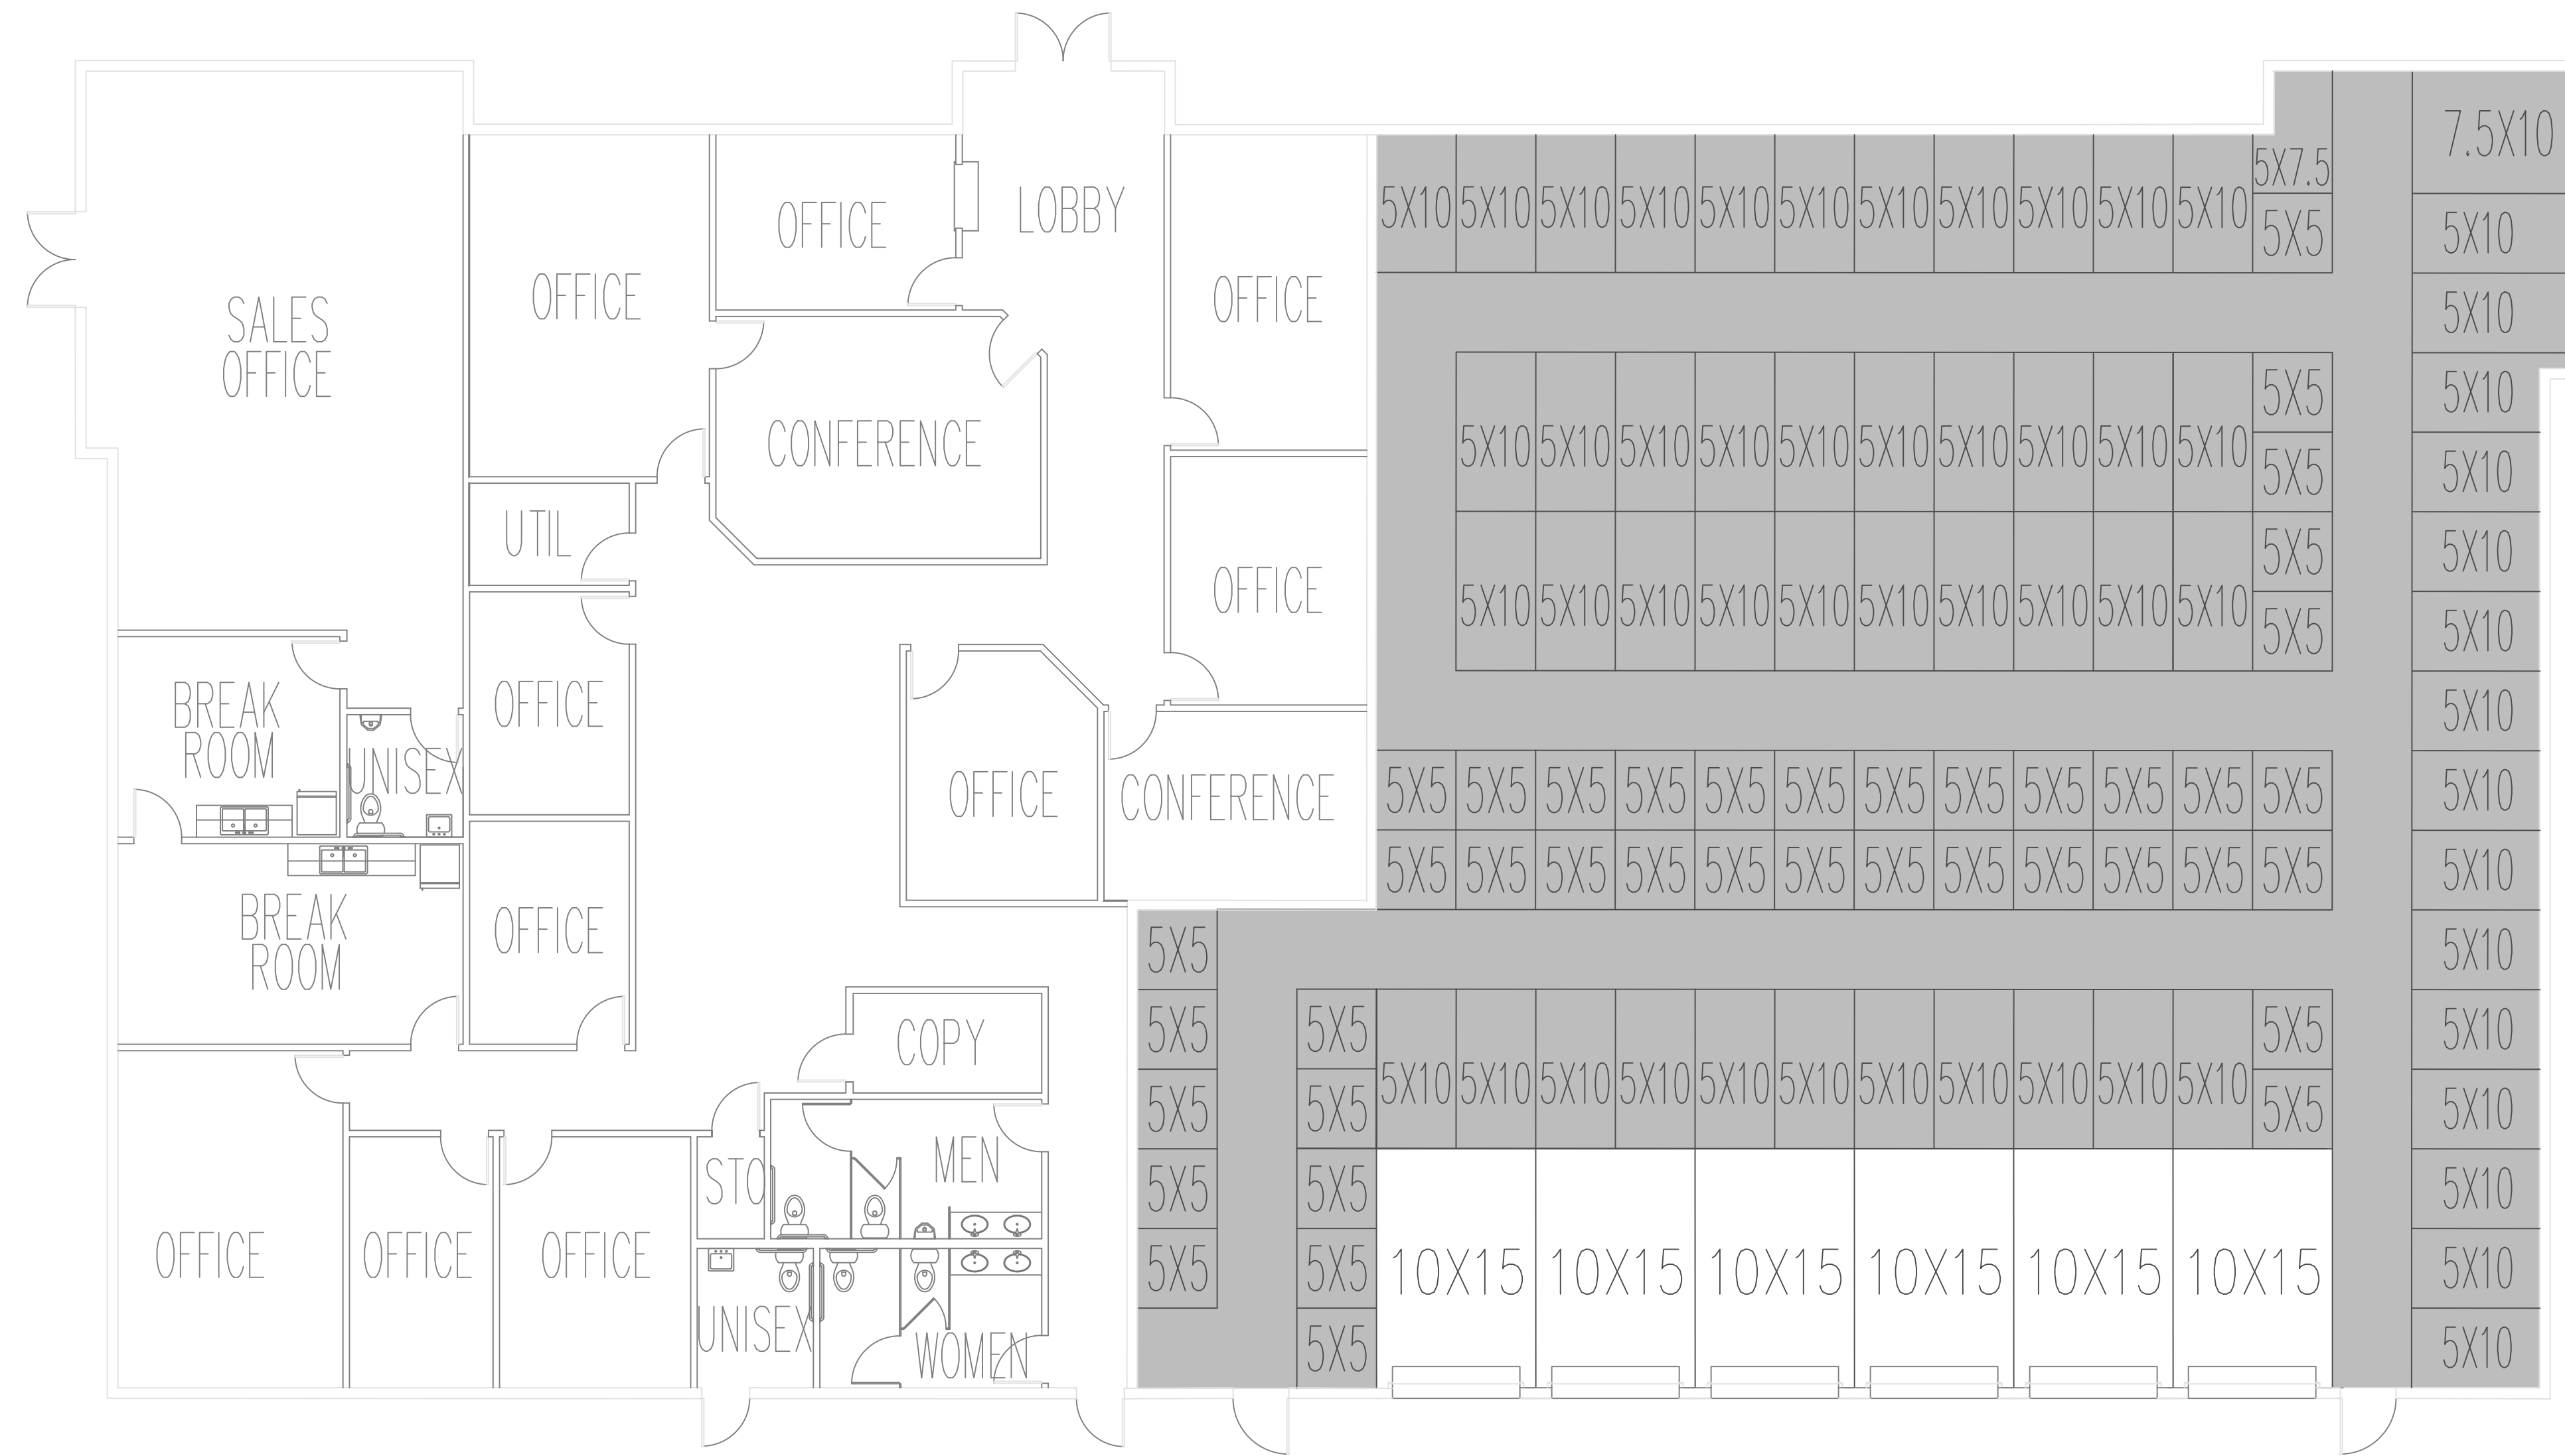



FLOOR PLAN - UNIT MIX
1/8"=1'-0"

CLIMATE CONTROL AREA

1

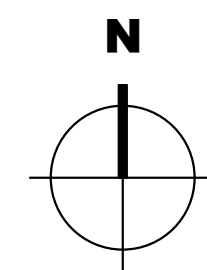

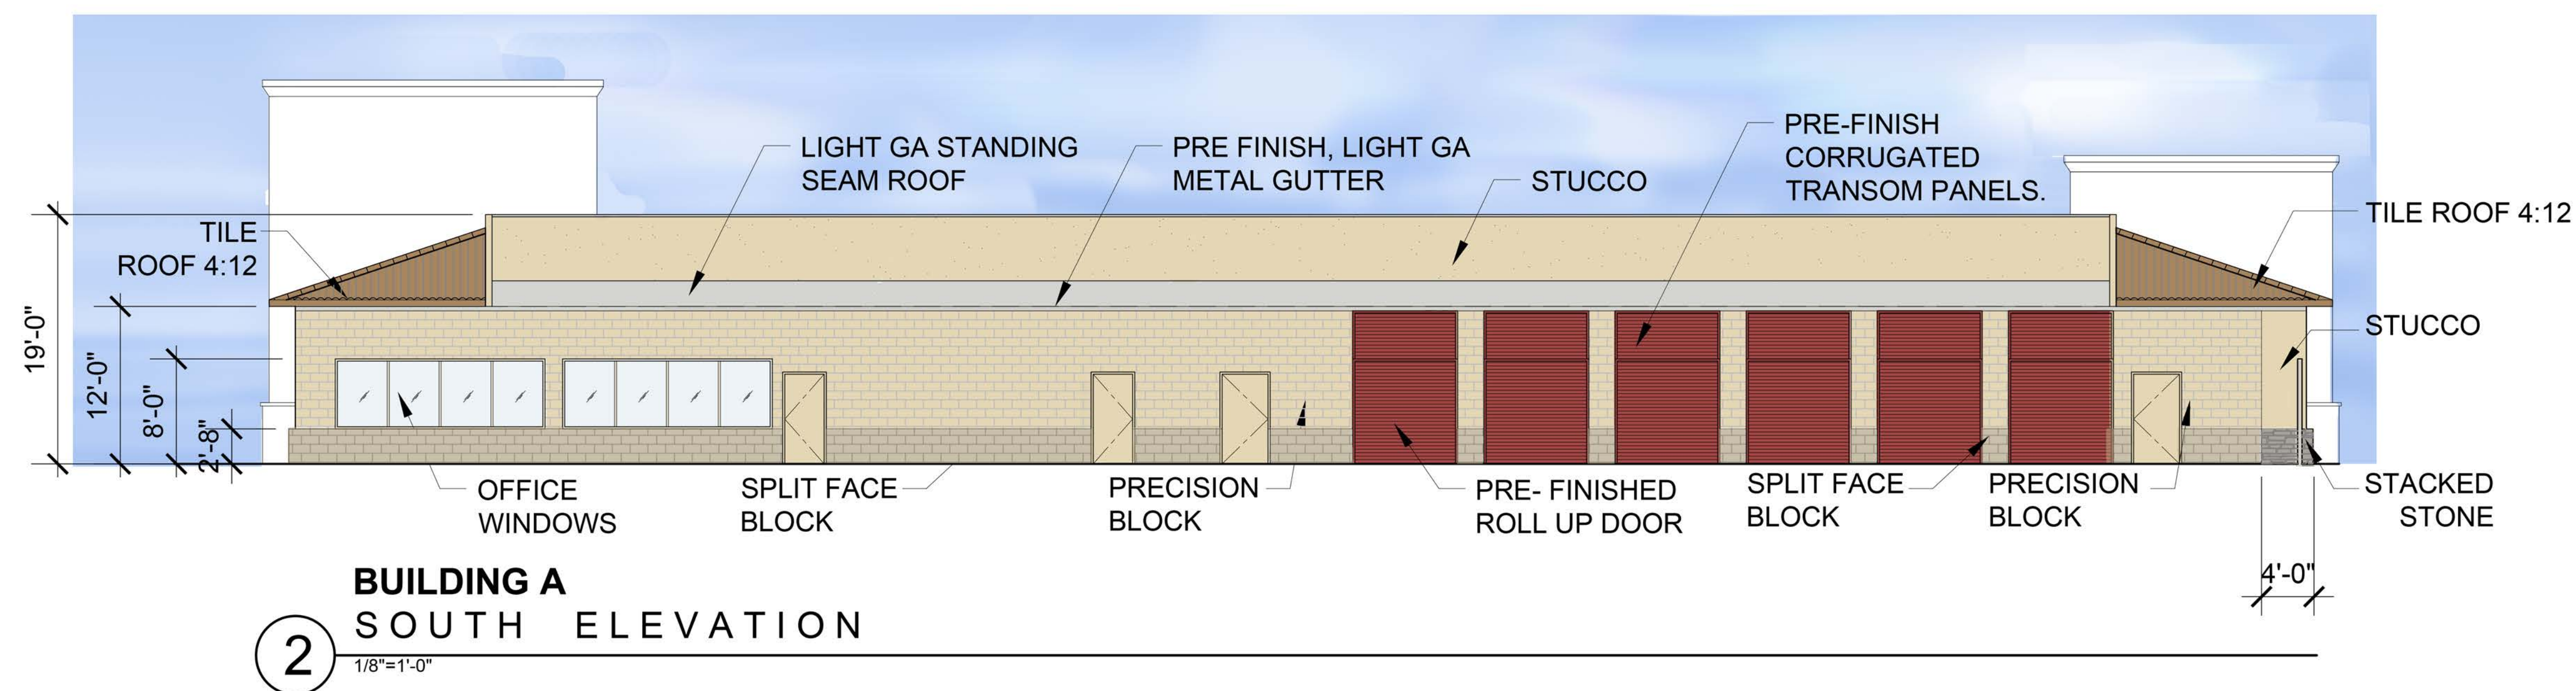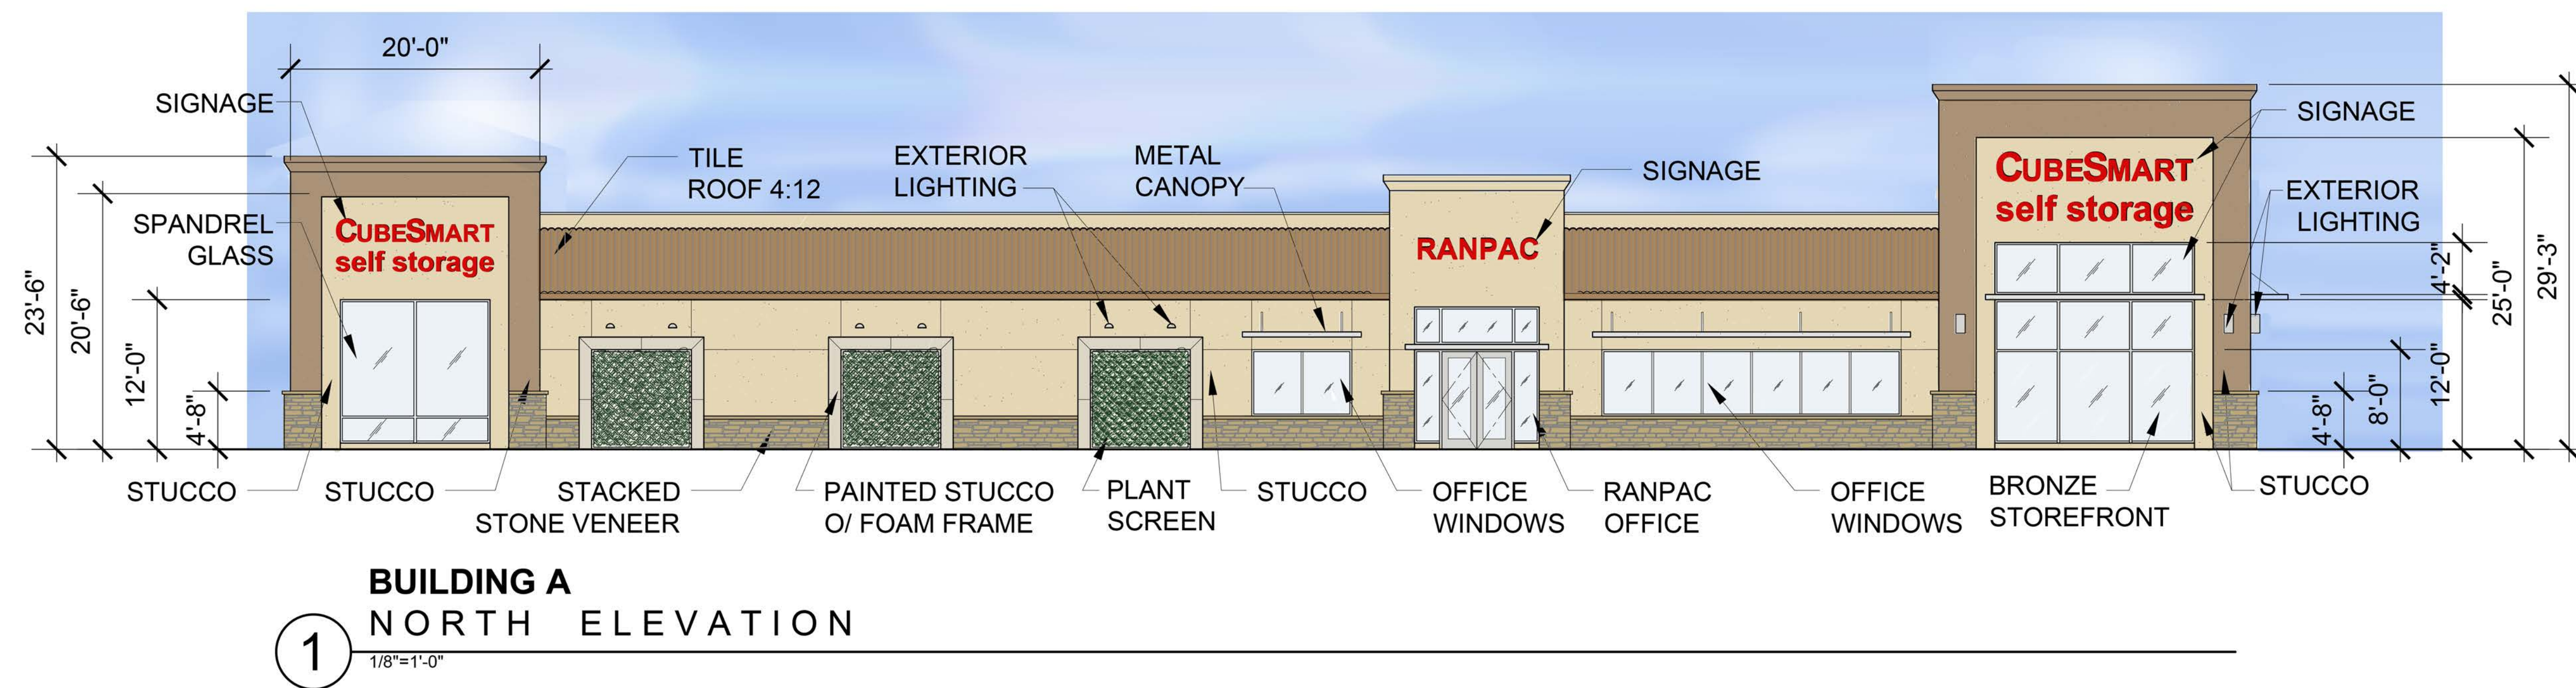


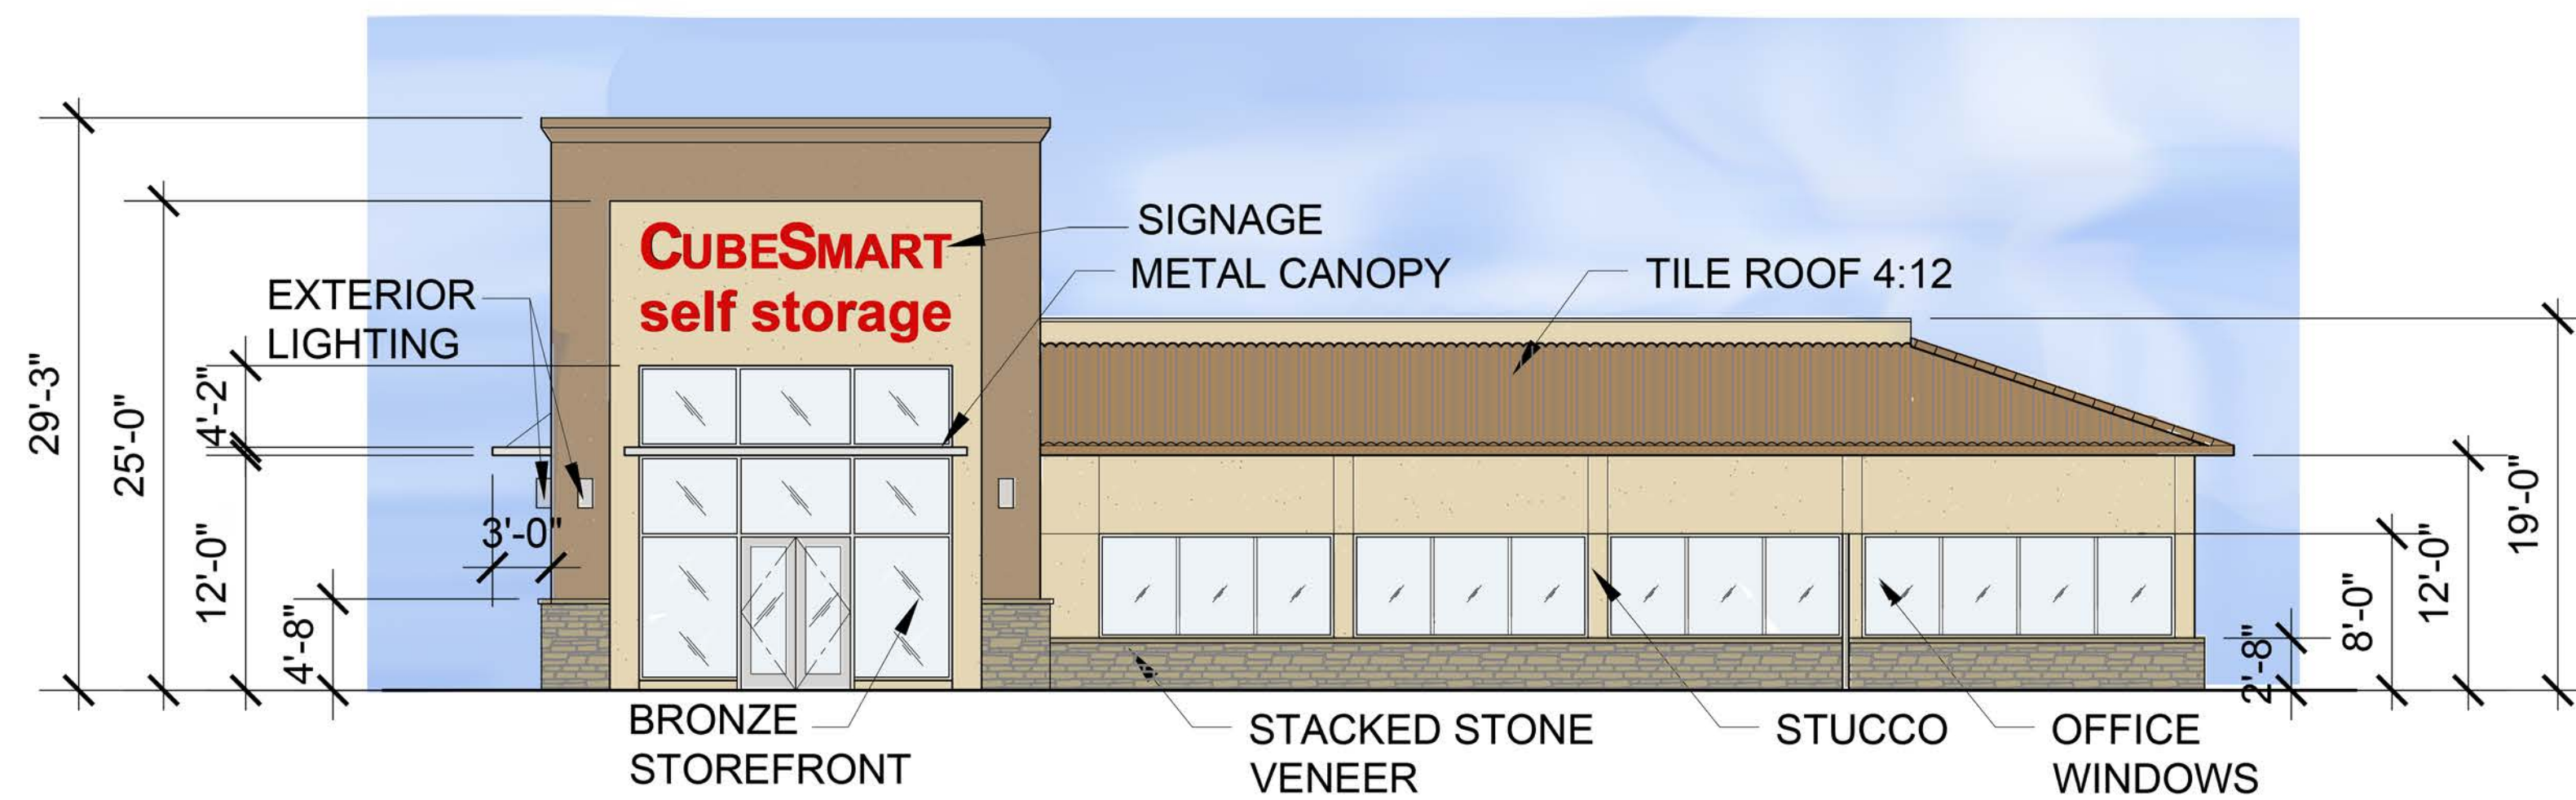

BUILDING A
WEST ELEVATION

1

1/8"=1'-0"

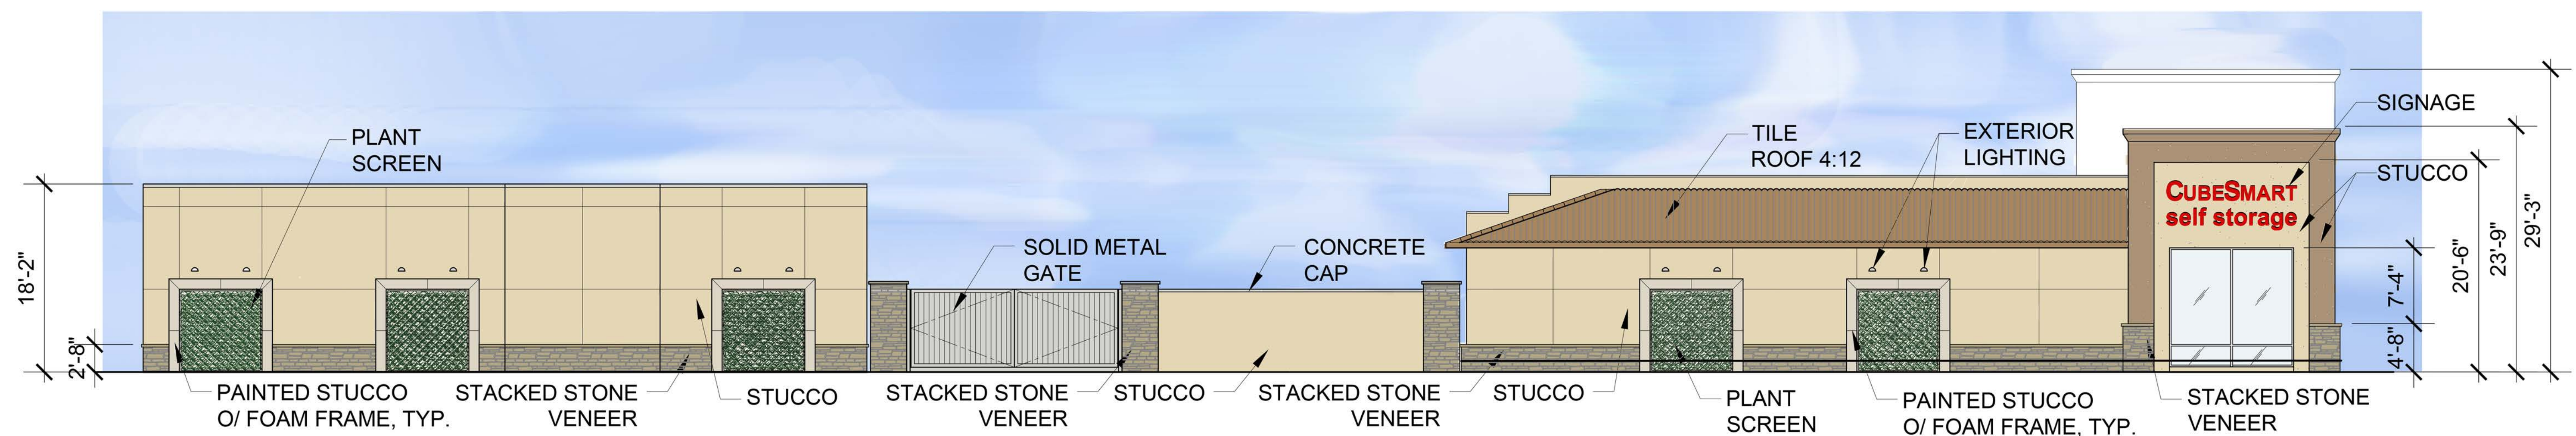


BUILDING B
EAST ELEVATION

2


1/8"=1'-0"

BUILDING A

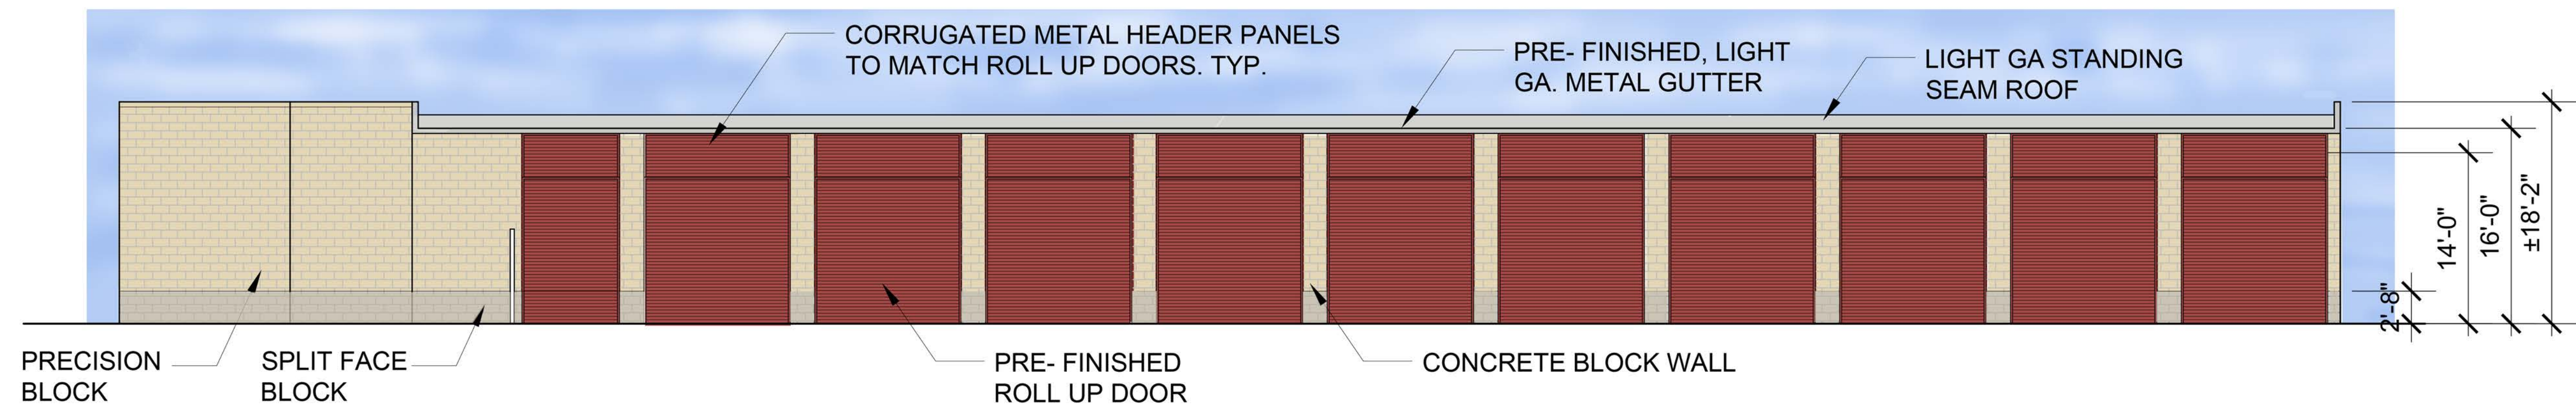


1 NORTH ELEVATION

1/8"=1'-0"

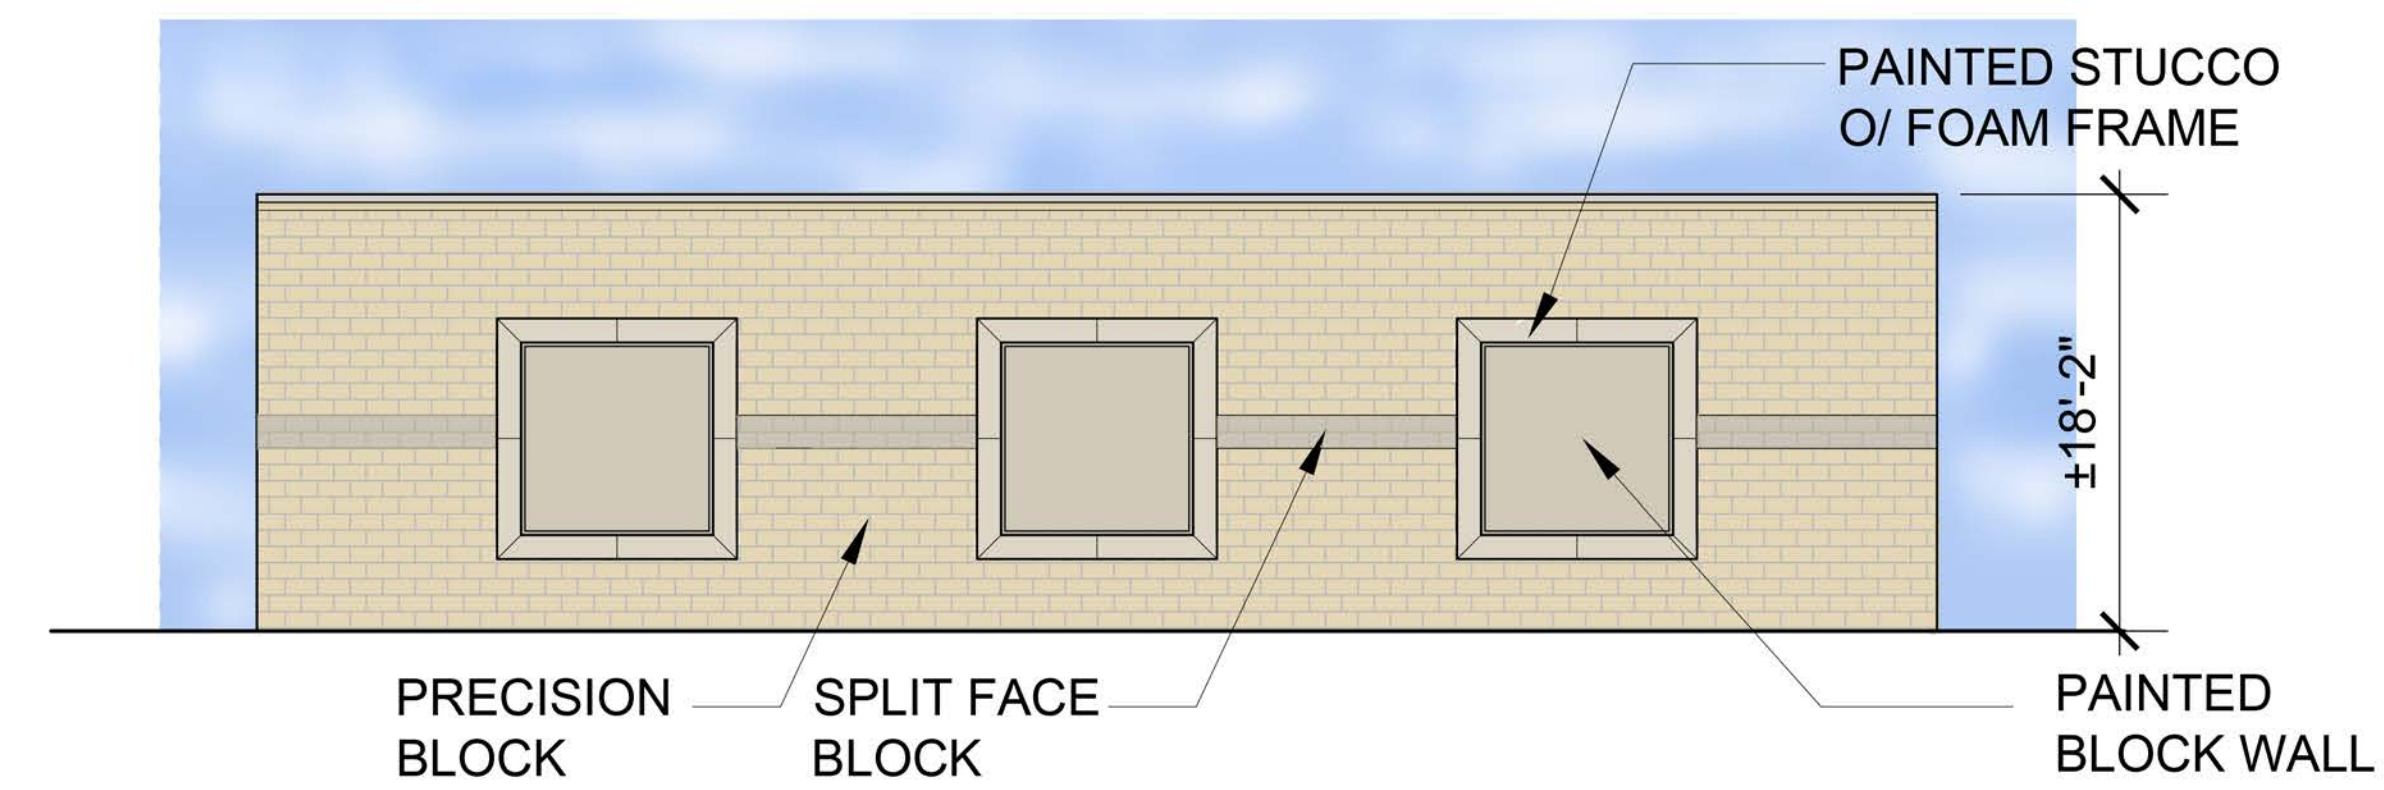


2 WEST ELEVATION

1/8"=1'-0"

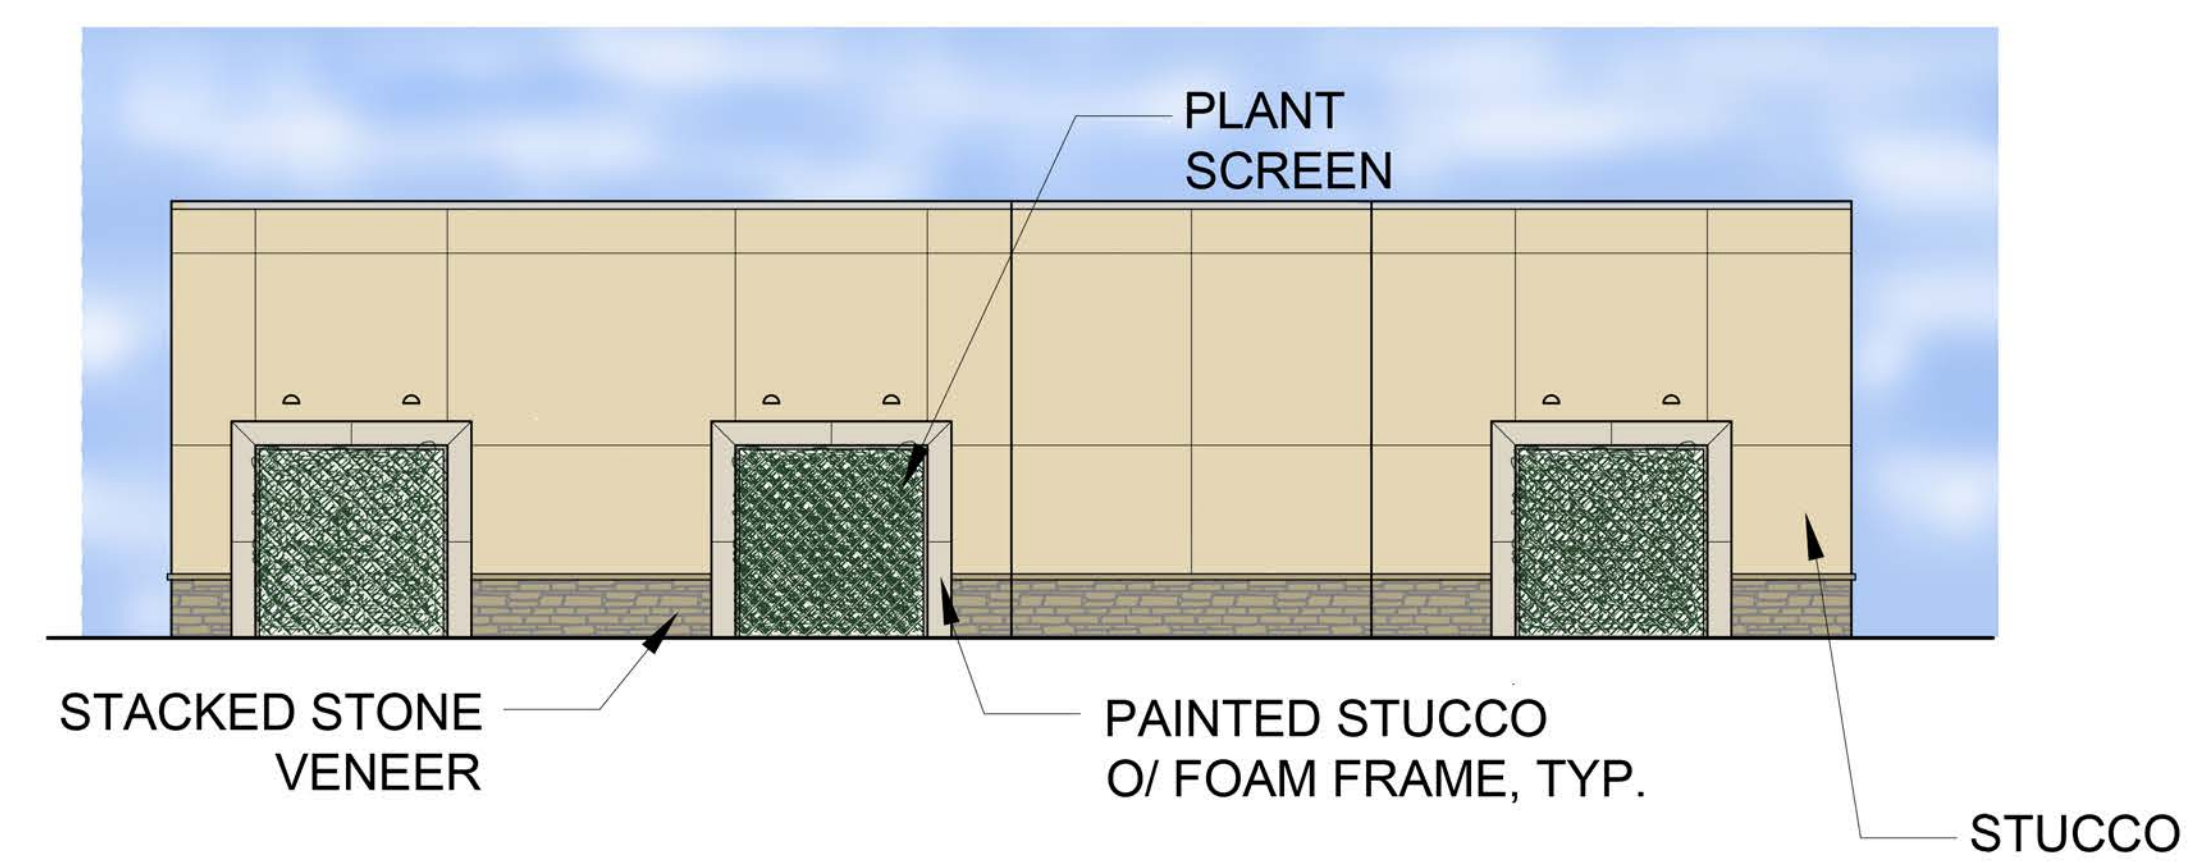


3 EAST ELEVATION

1/8"=1'-0"

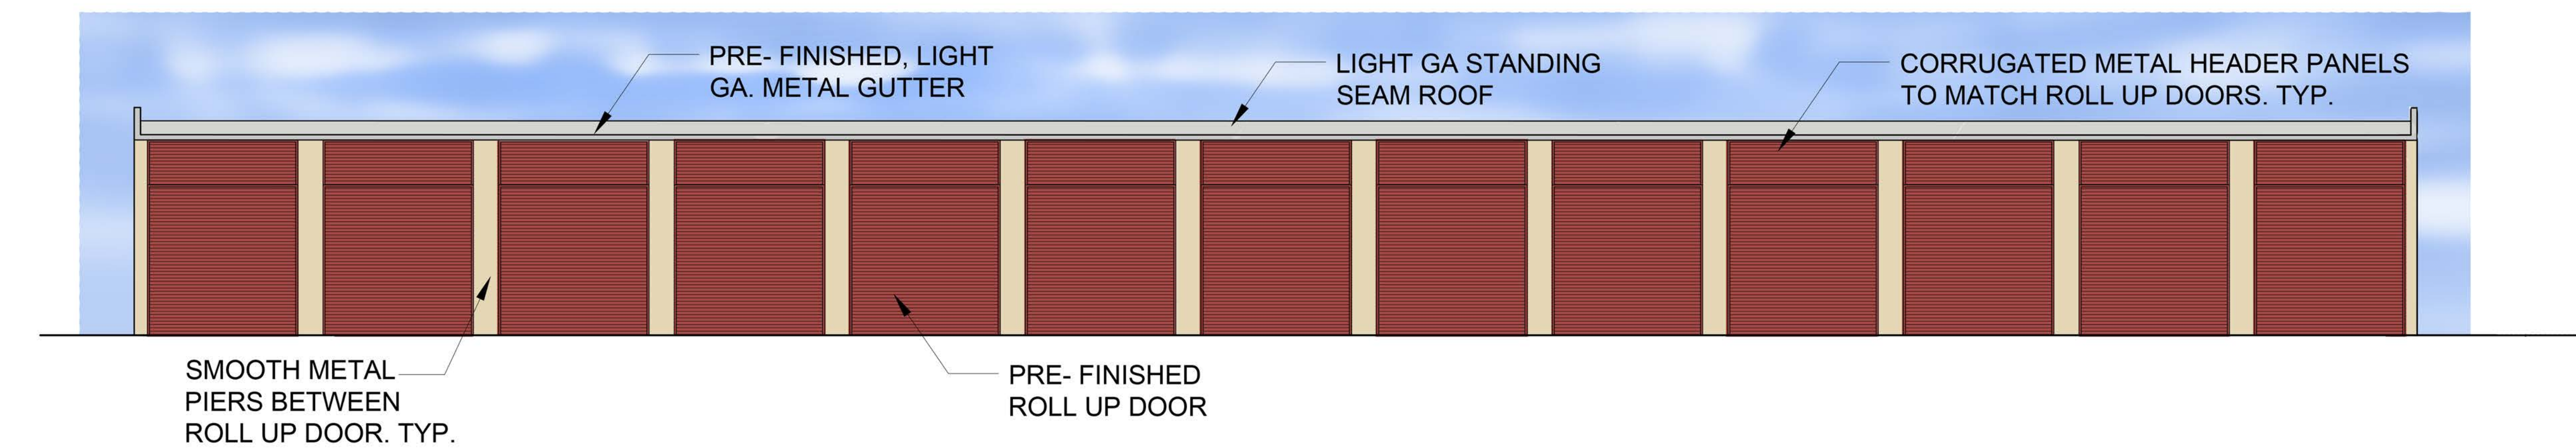


4 SOUTH ELEVATION


1/8"=1'-0"

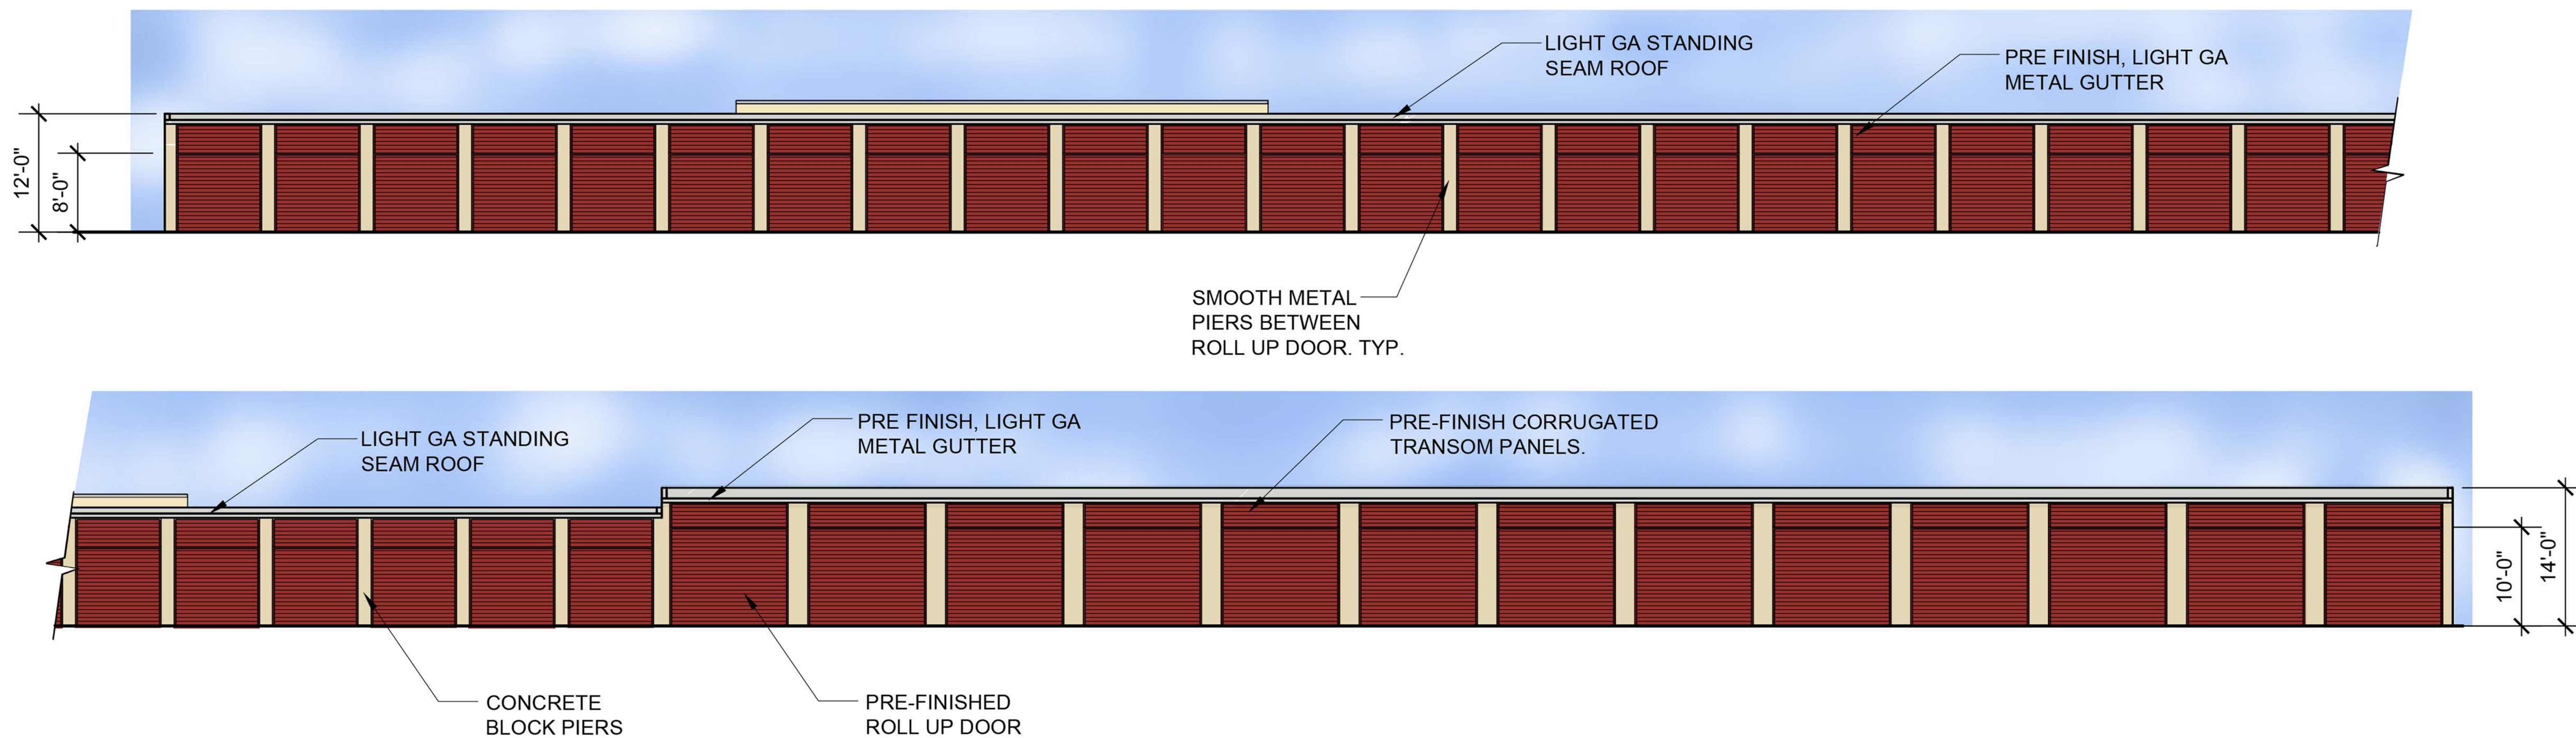



1 WEST ELEVATION
1/8"=1'-0"

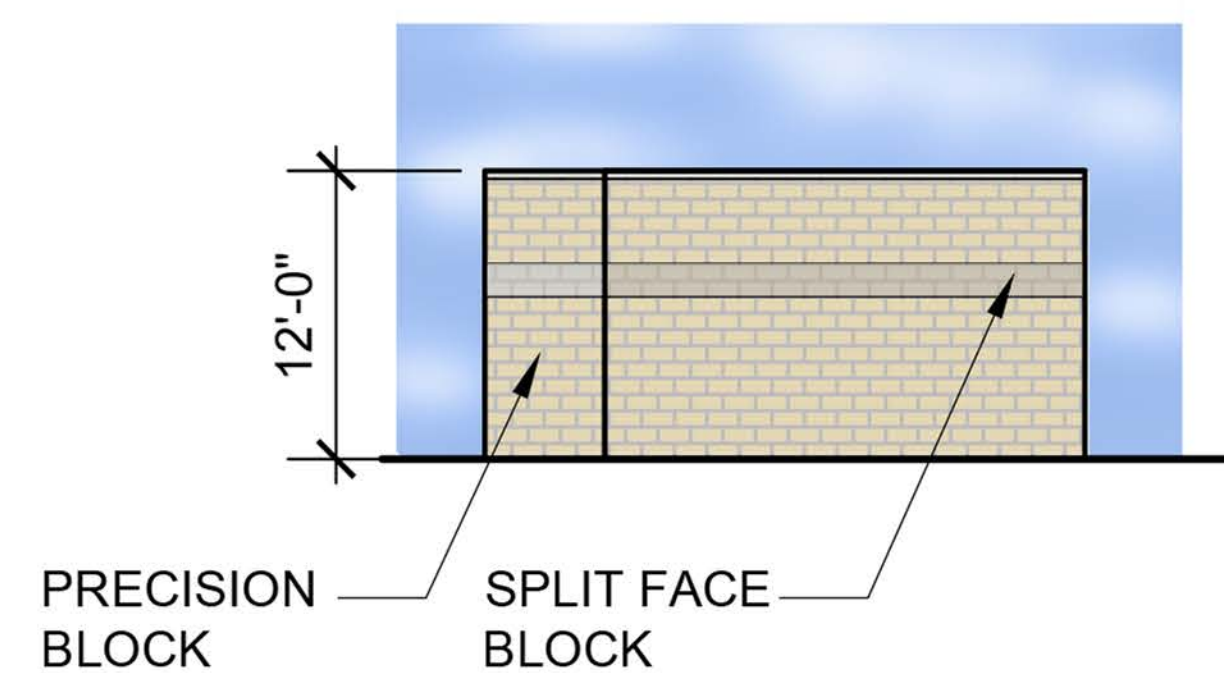


2 NORTH ELEVATION
1/8"=1'-0"

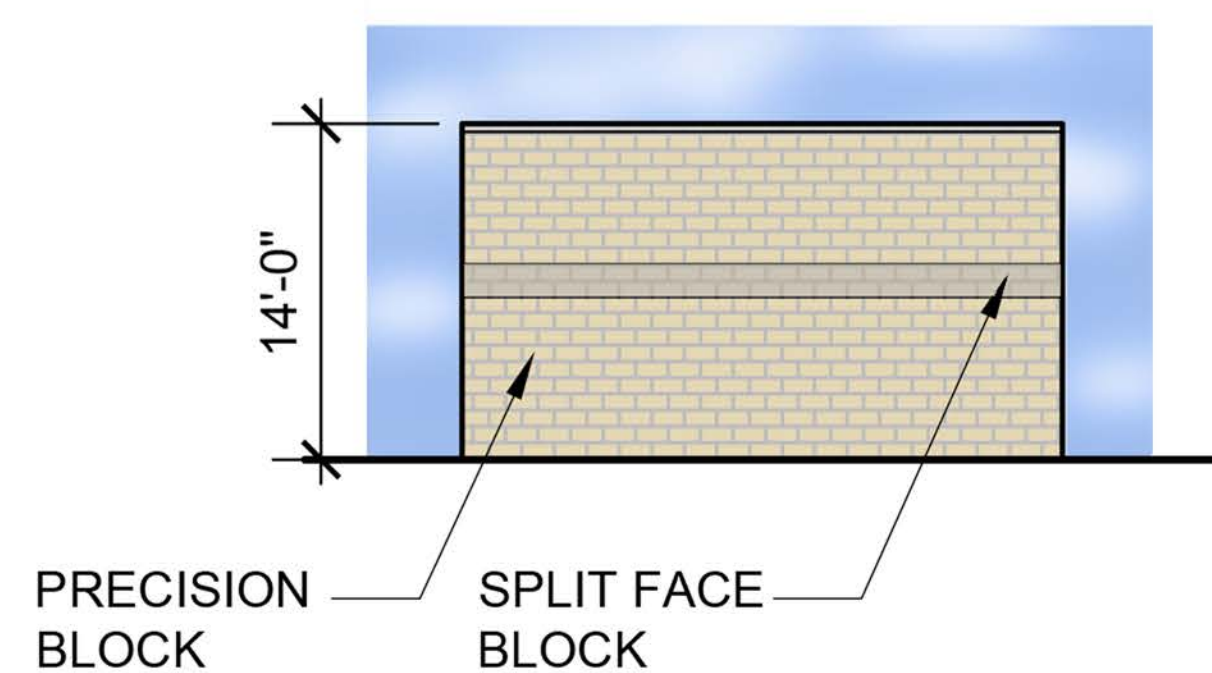


3 SOUTH ELEVATION
1/8"=1'-0"

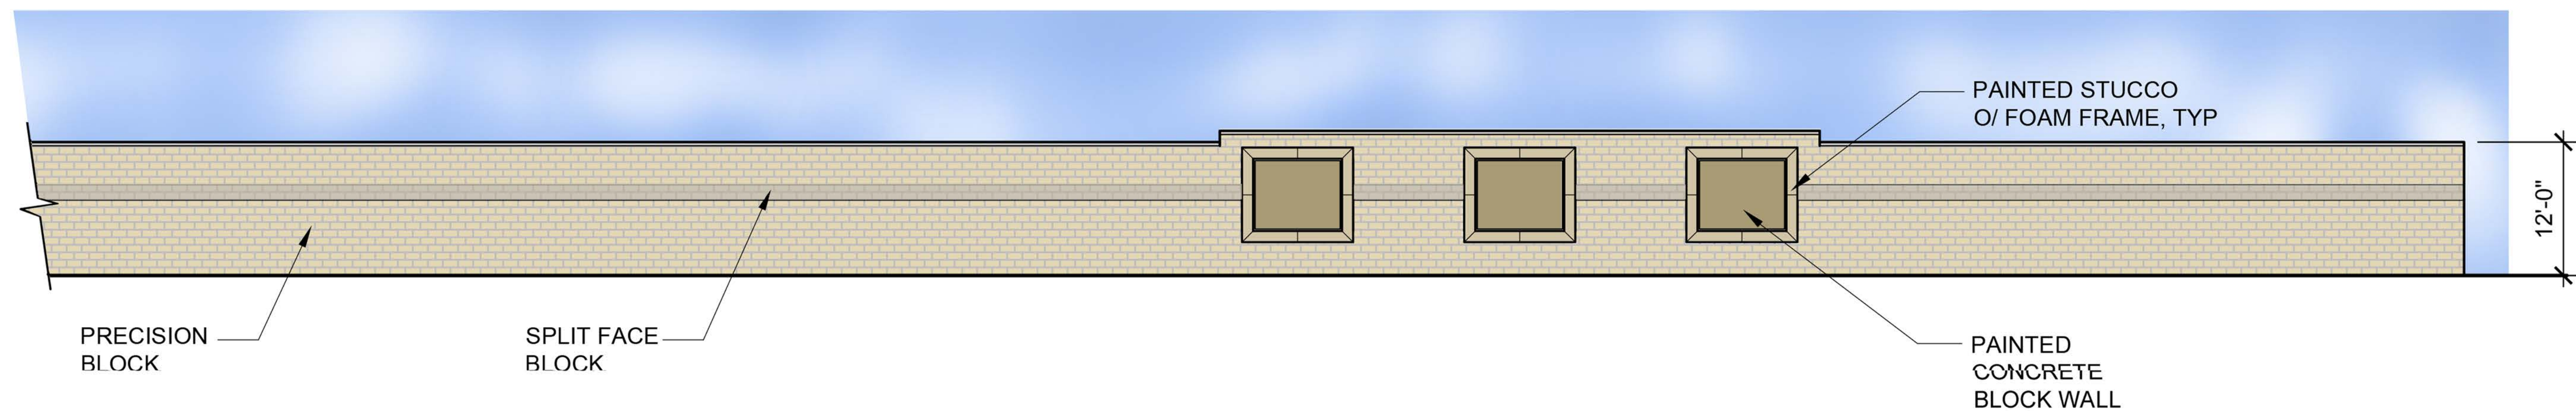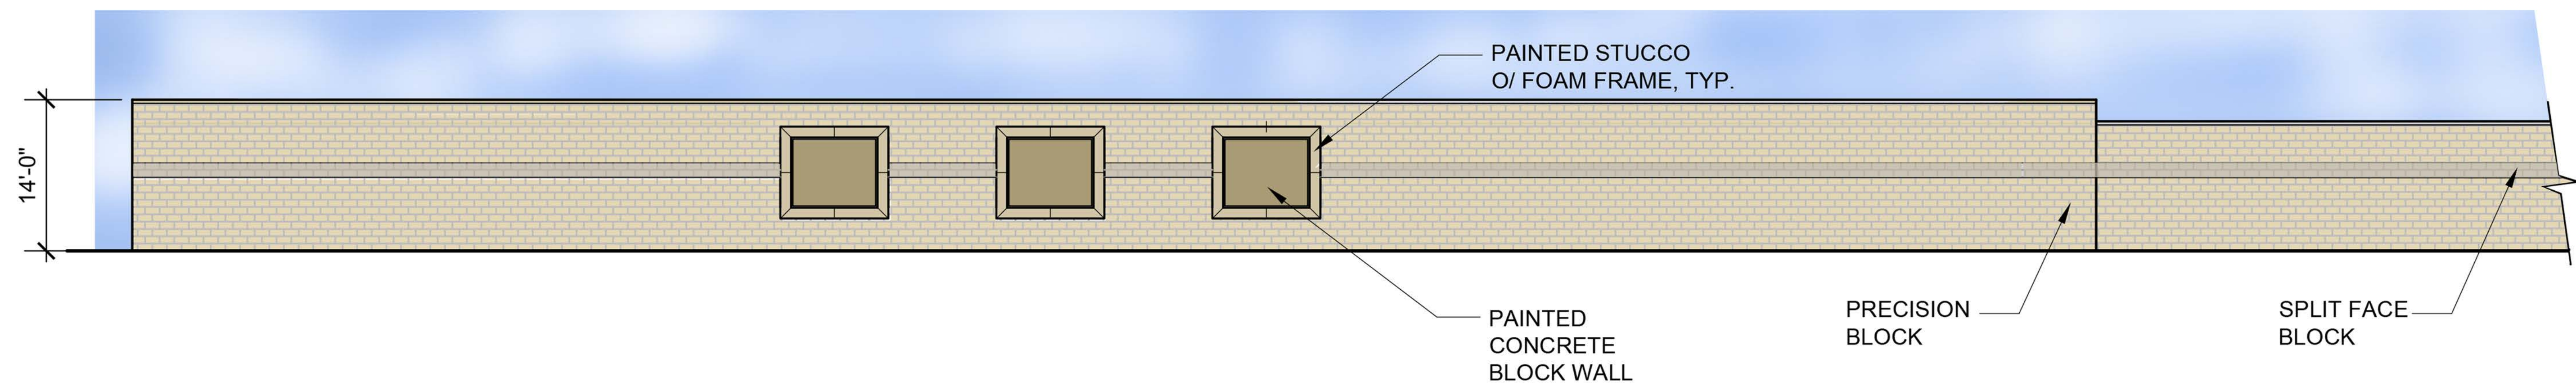


1 EAST ELEVATION
1/8"=1'-0"

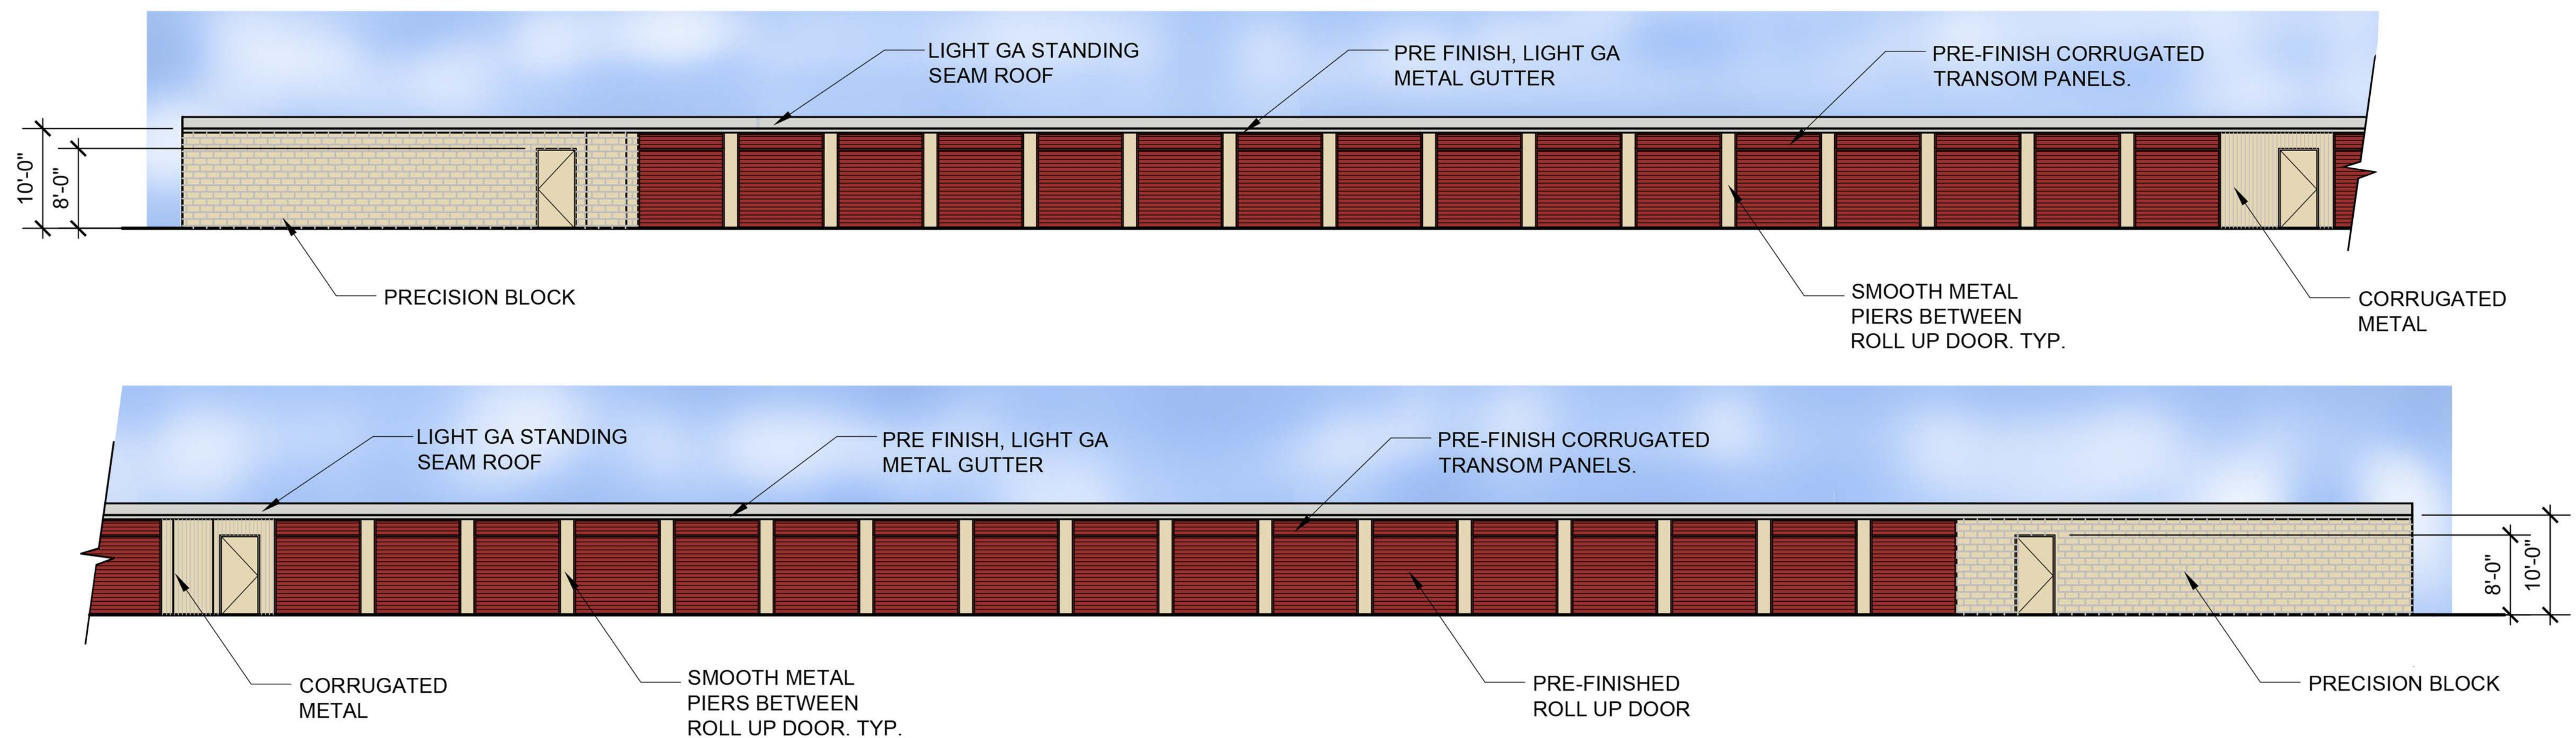


1 WEST ELEVATION
1/8"=1'-0"

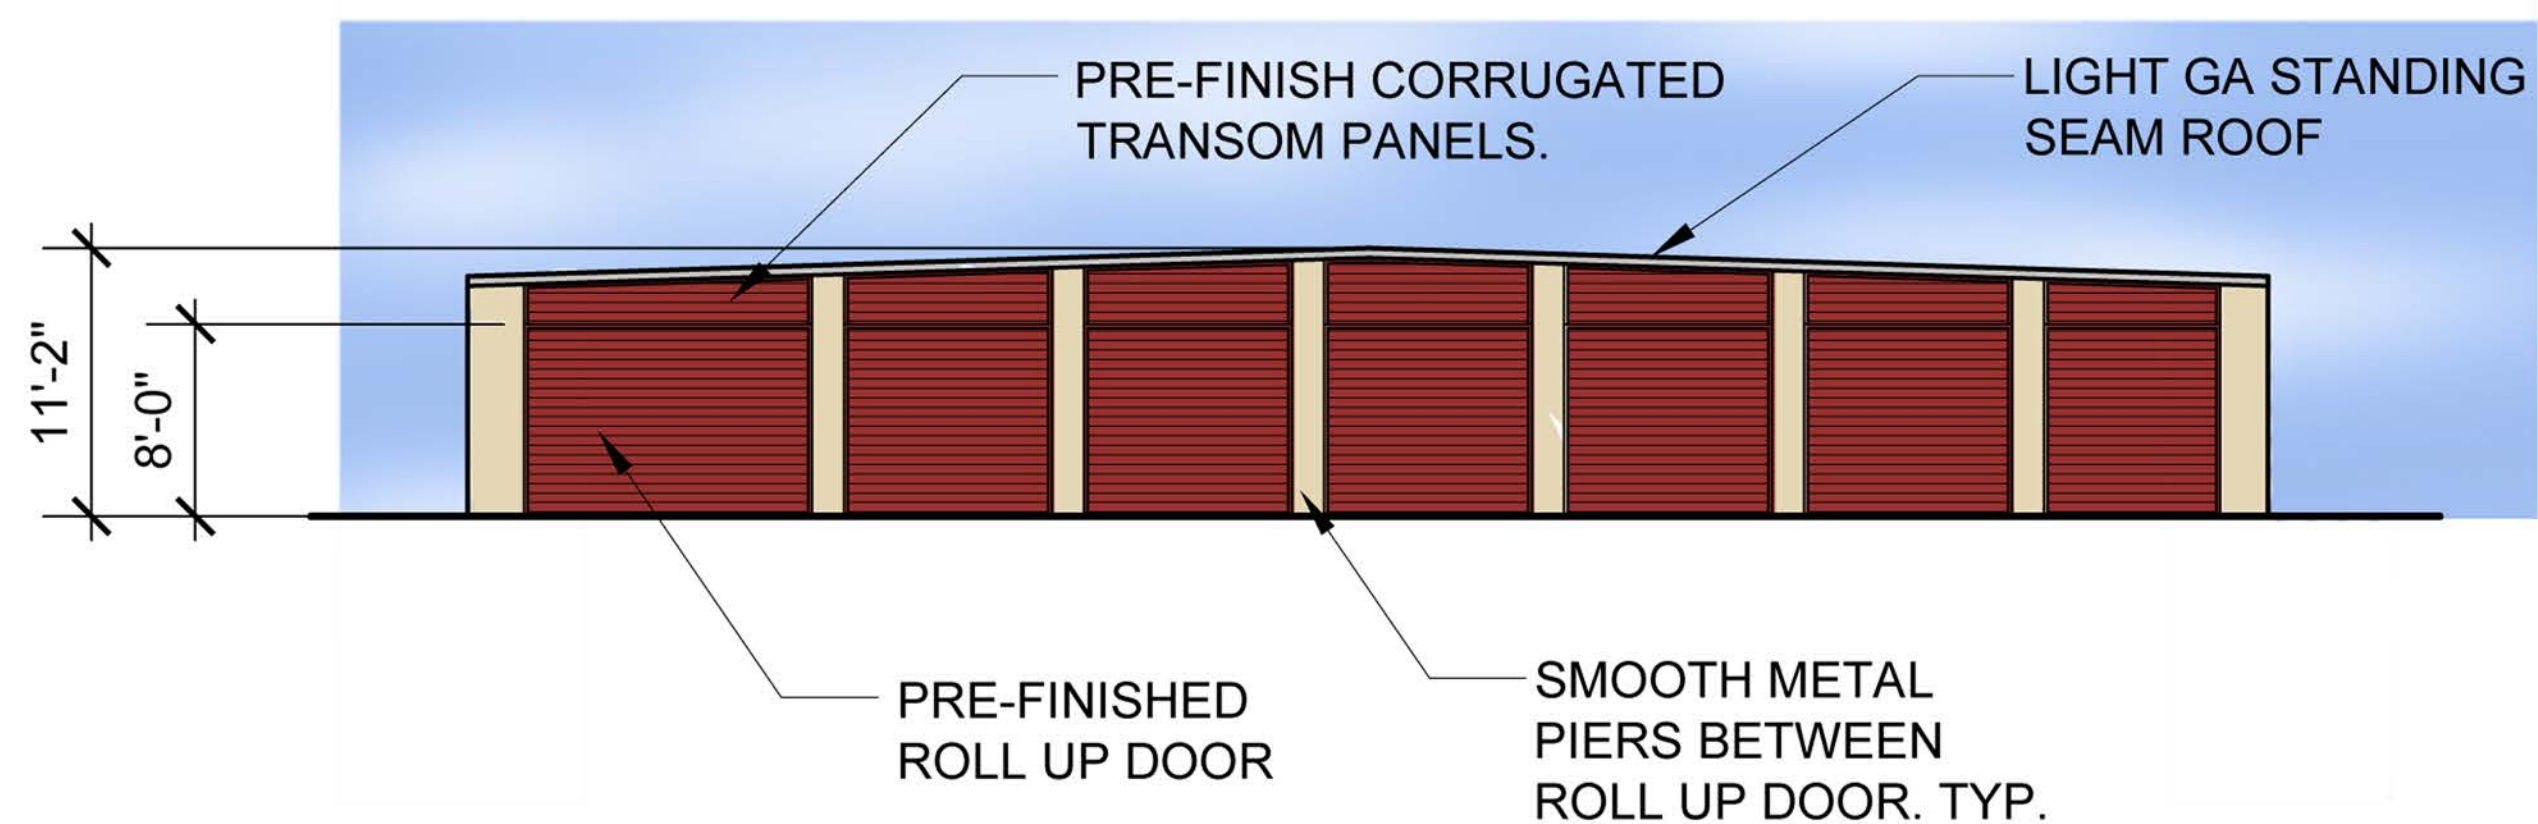


2 NORTH ELEVATION
1/8"=1'-0"

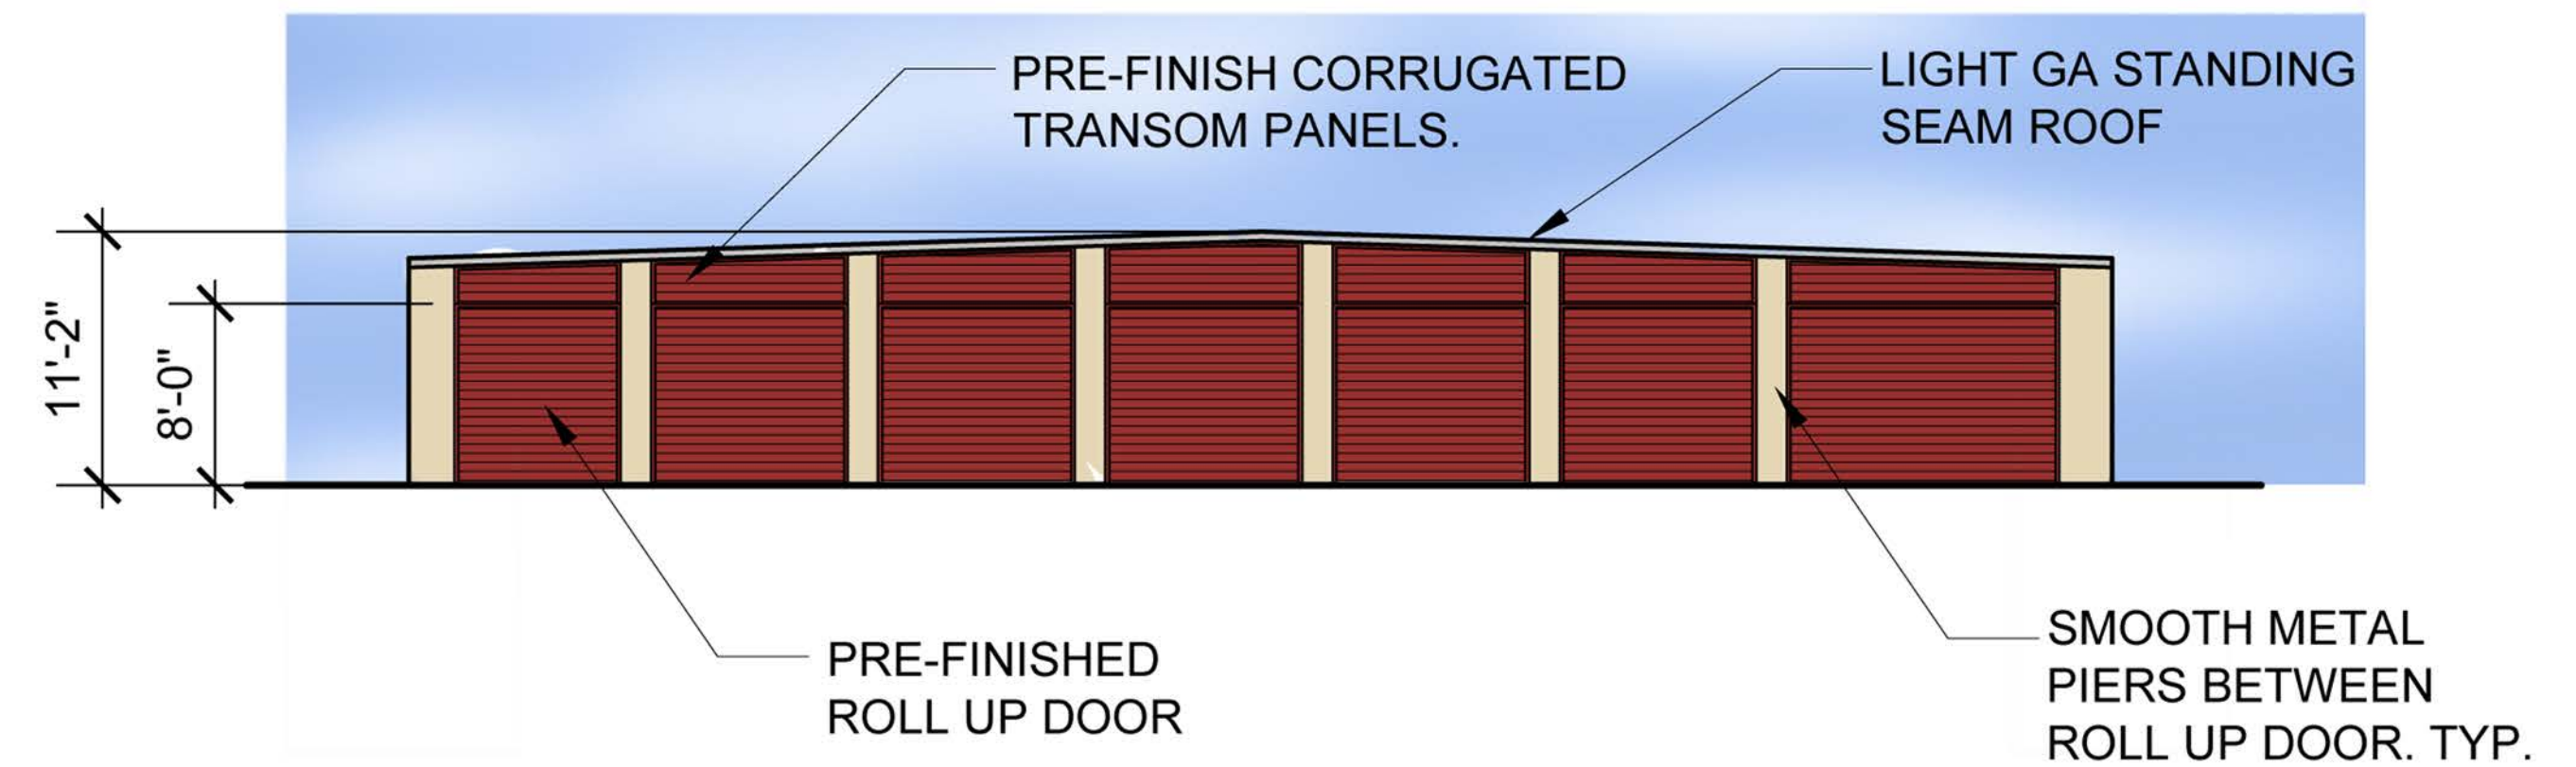


3 SOUTH ELEVATION
1/8"=1'-0"

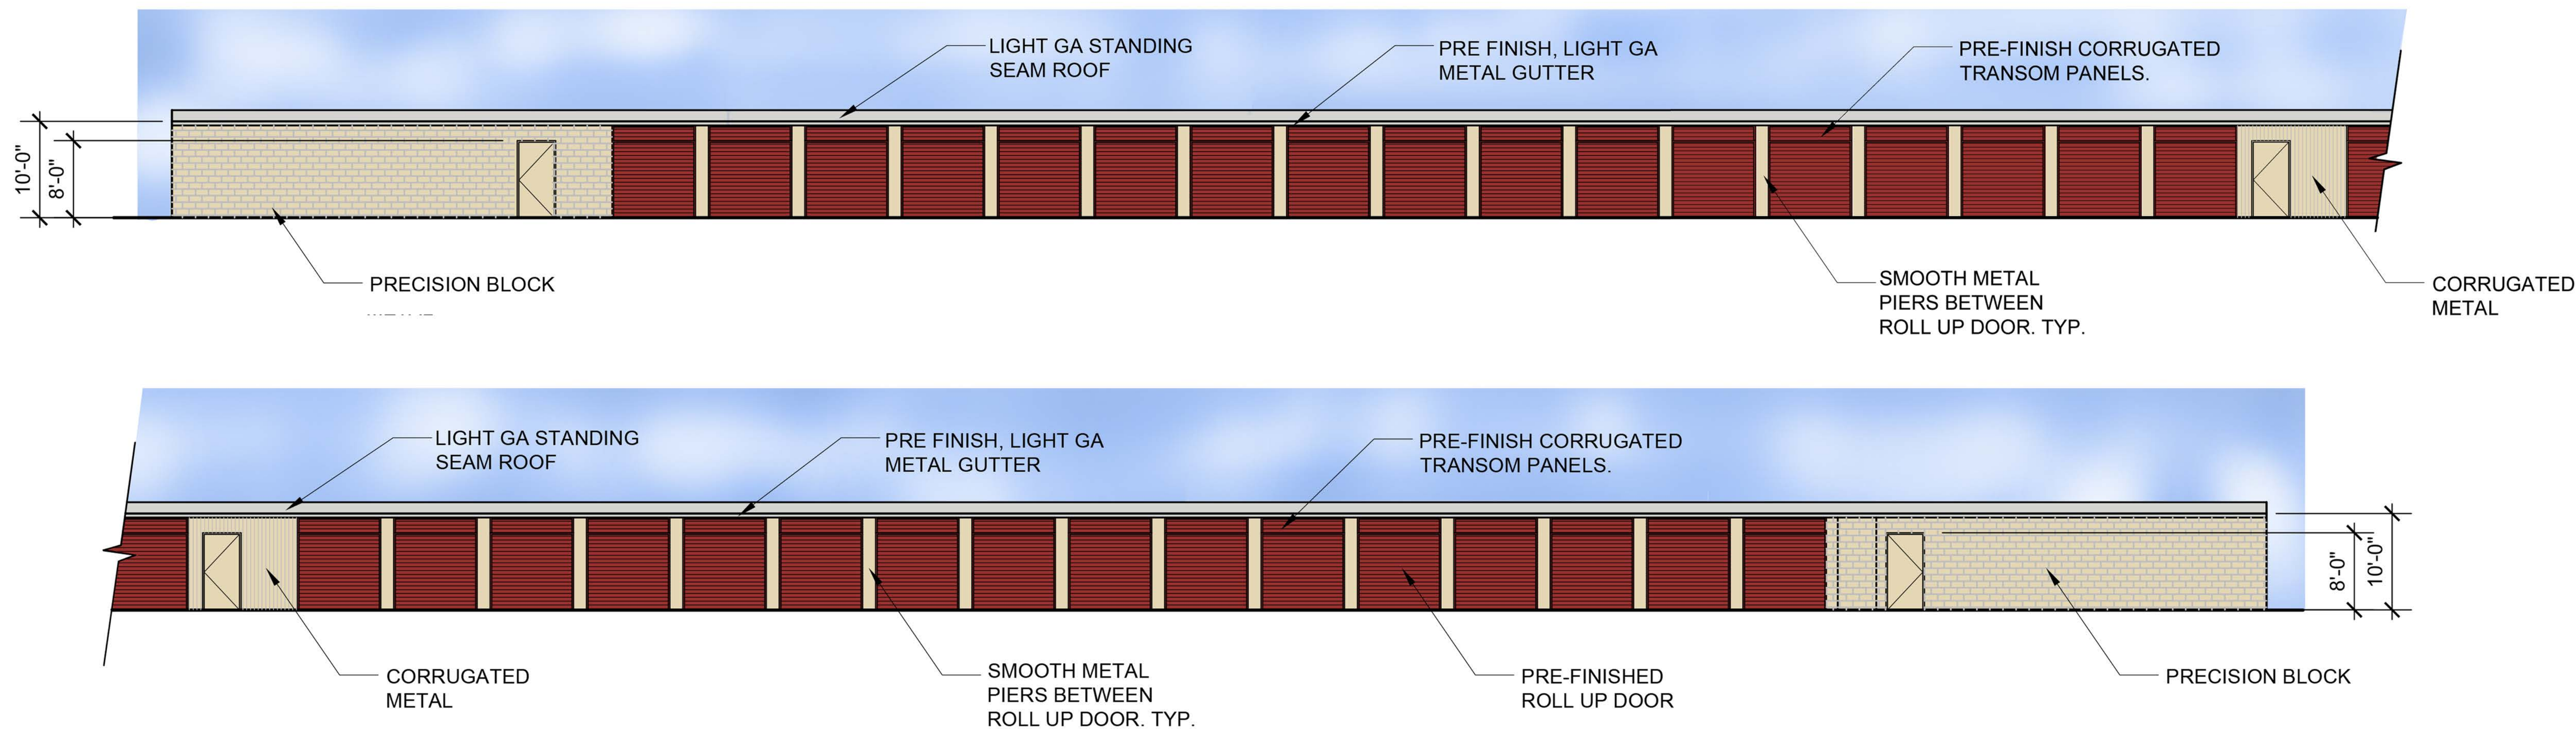


1 EAST ELEVATION
1/8"=1'-0"

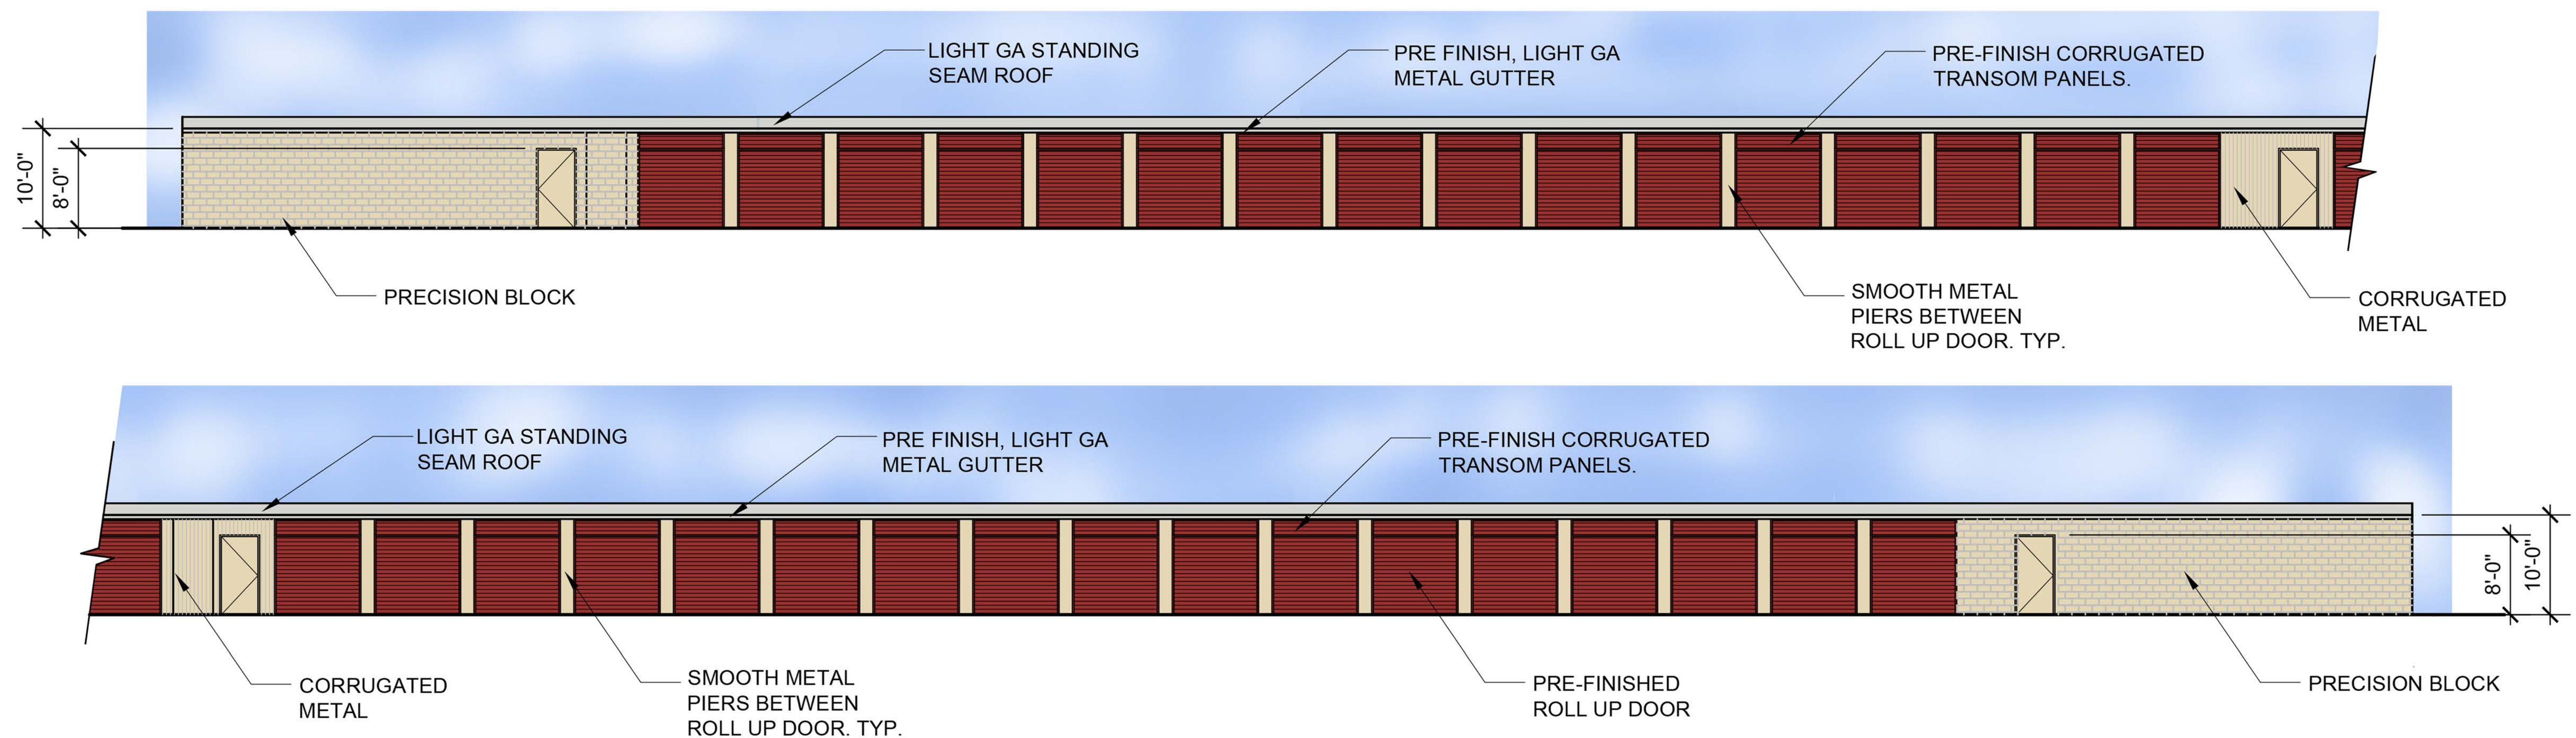


1 WEST ELEVATION
1/8"=1'-0"

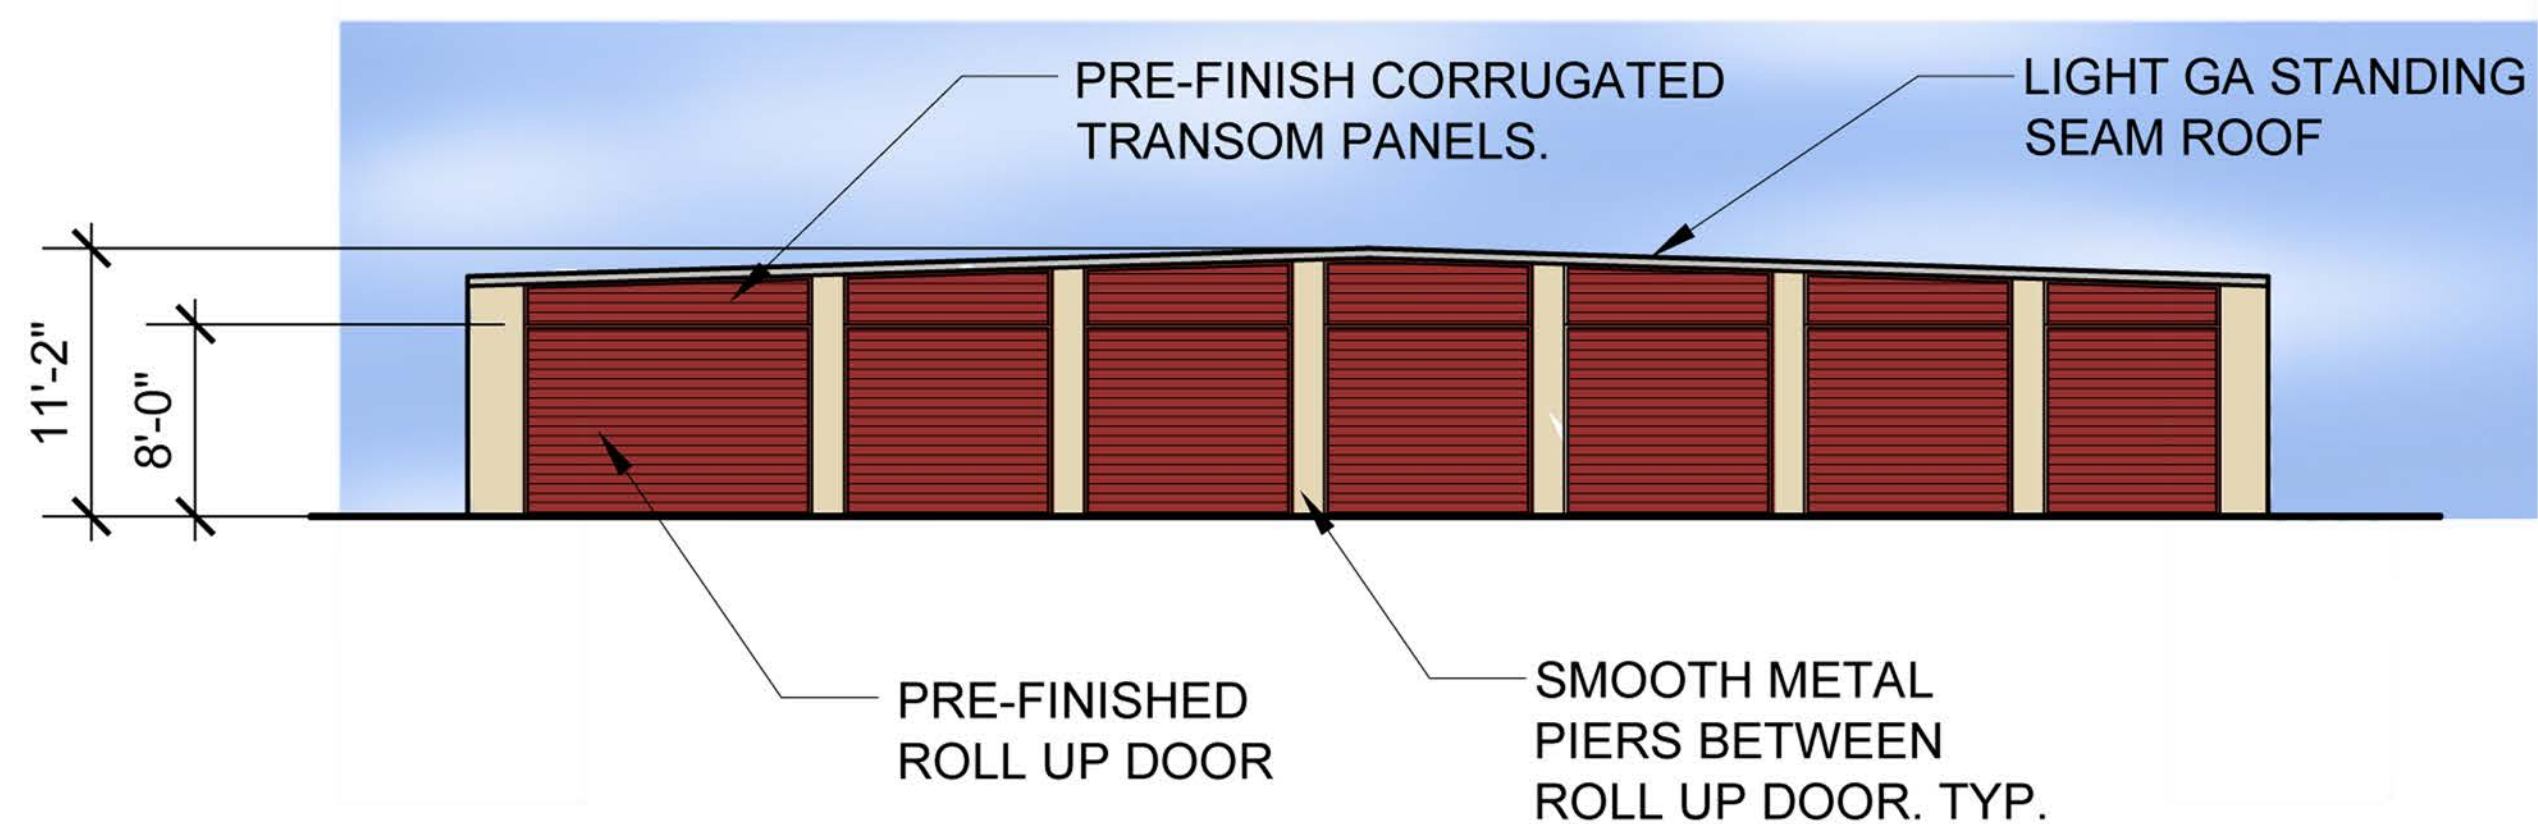


2 NORTH ELEVATION
1/8"=1'-0"

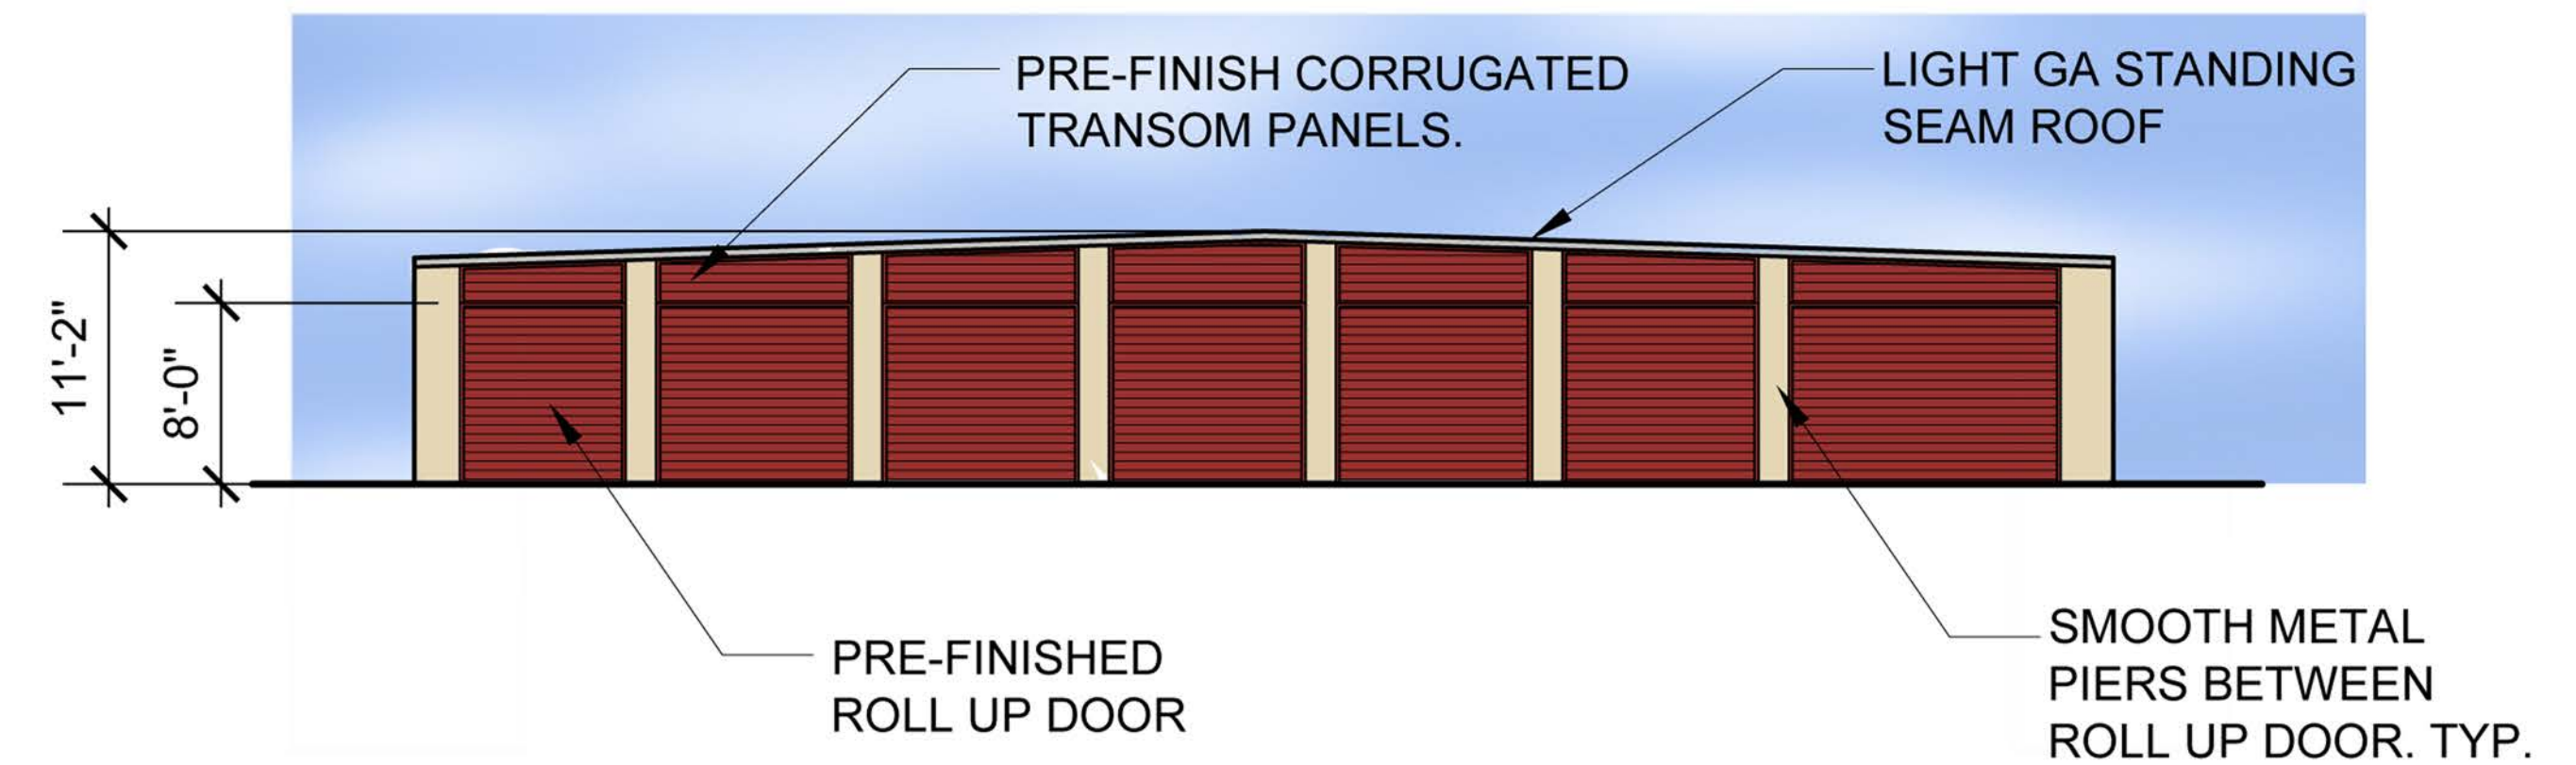


3 SOUTH ELEVATION
1/8"=1'-0"

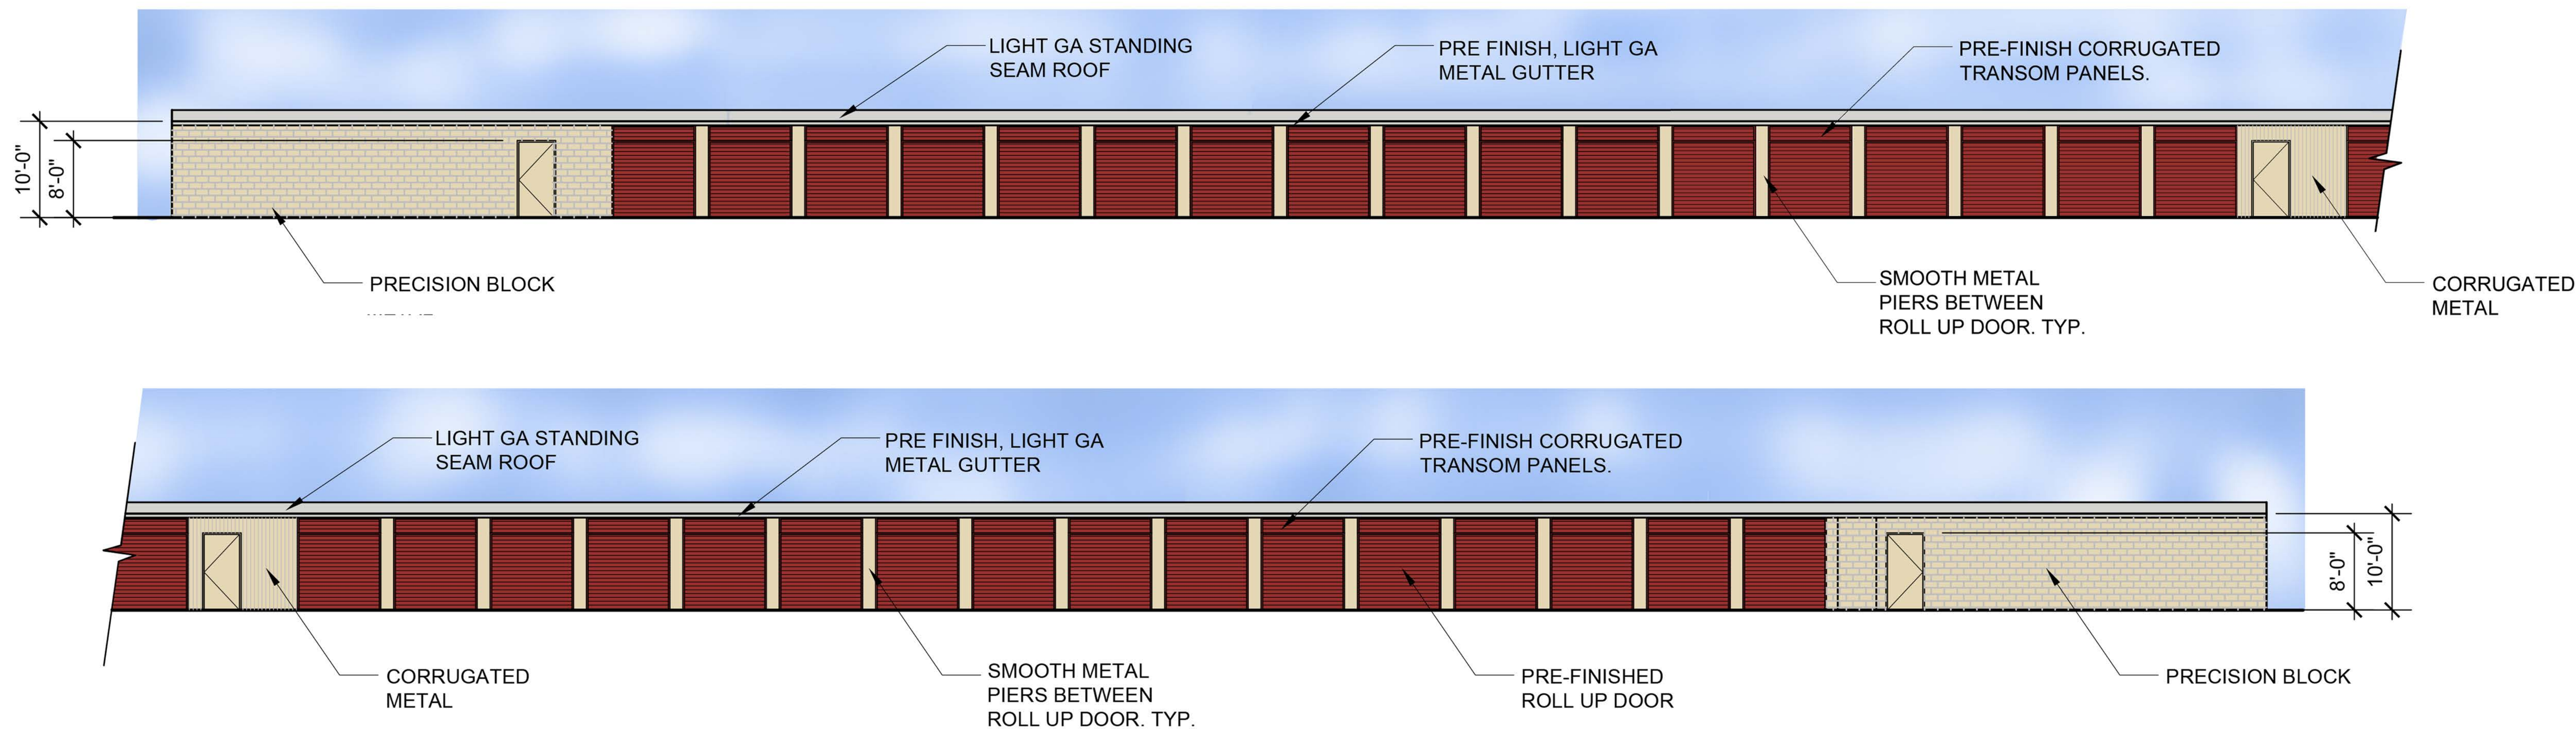


1 EAST ELEVATION
1/8"=1'-0"

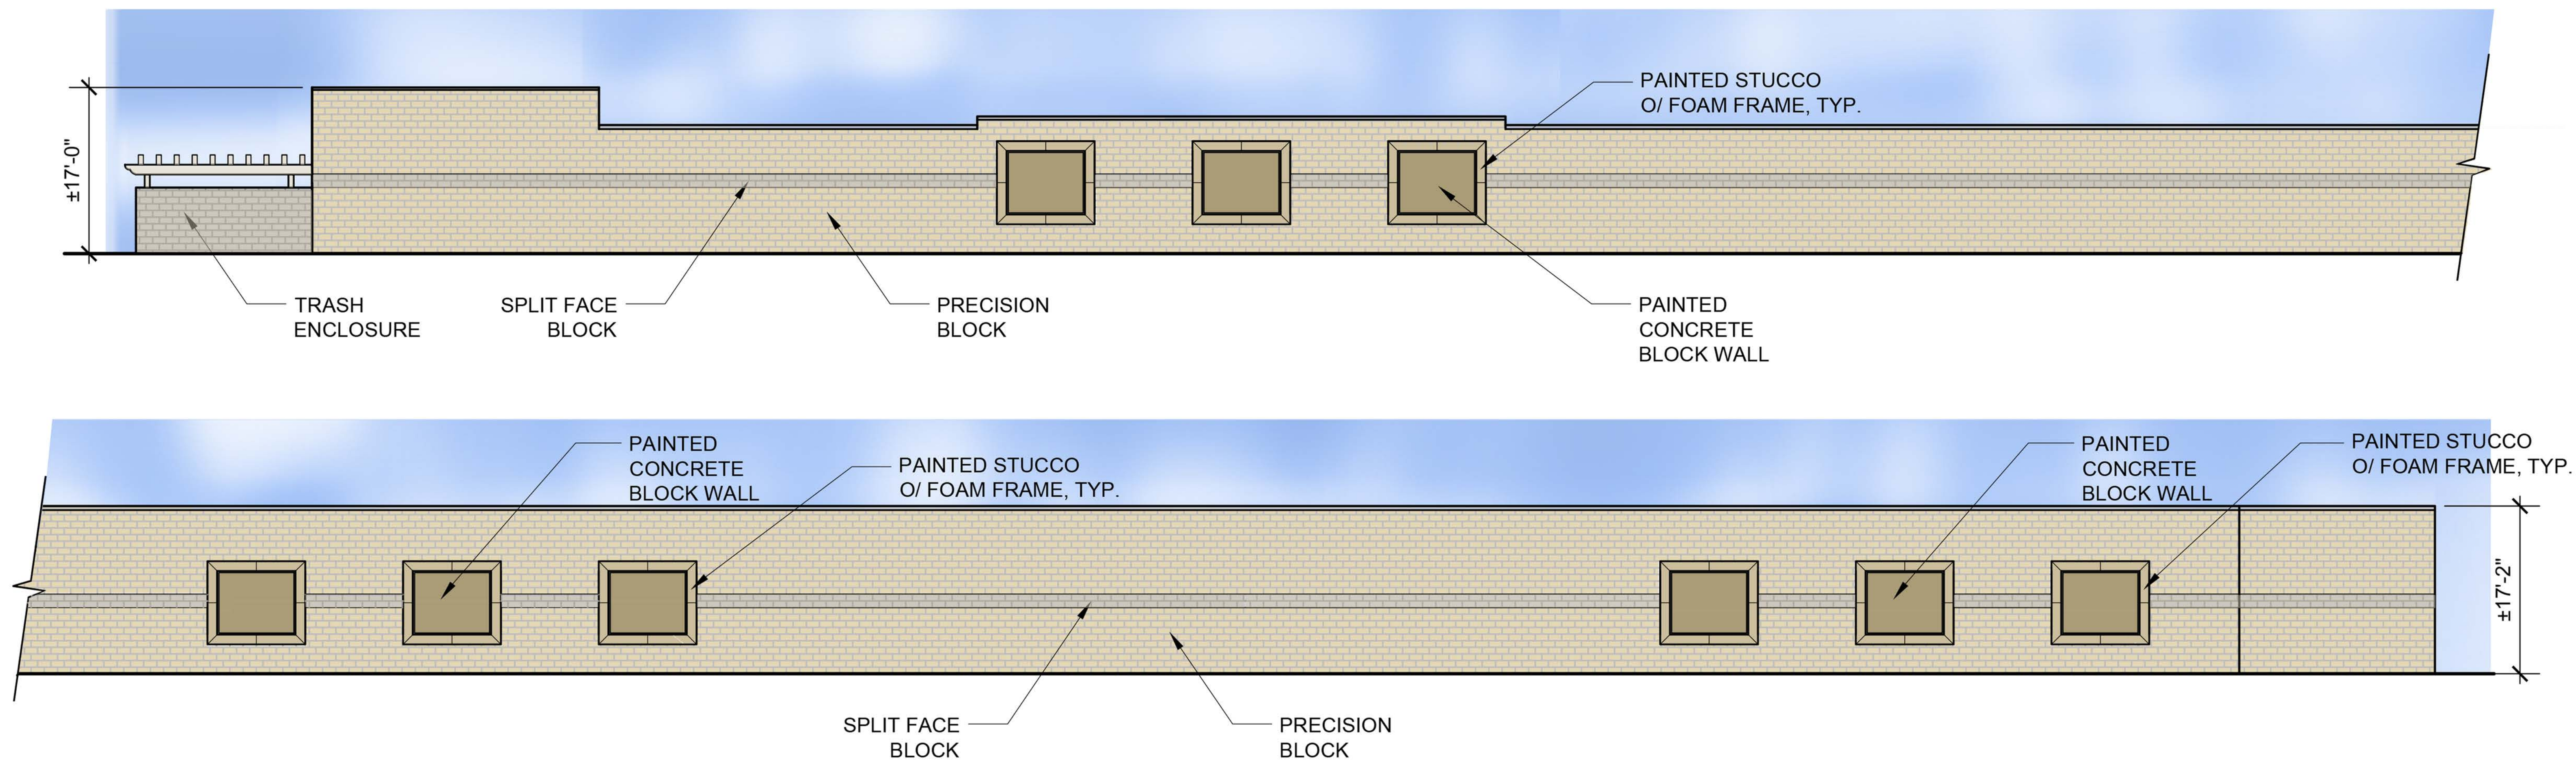


1 WEST ELEVATION
1/8"=1'-0"

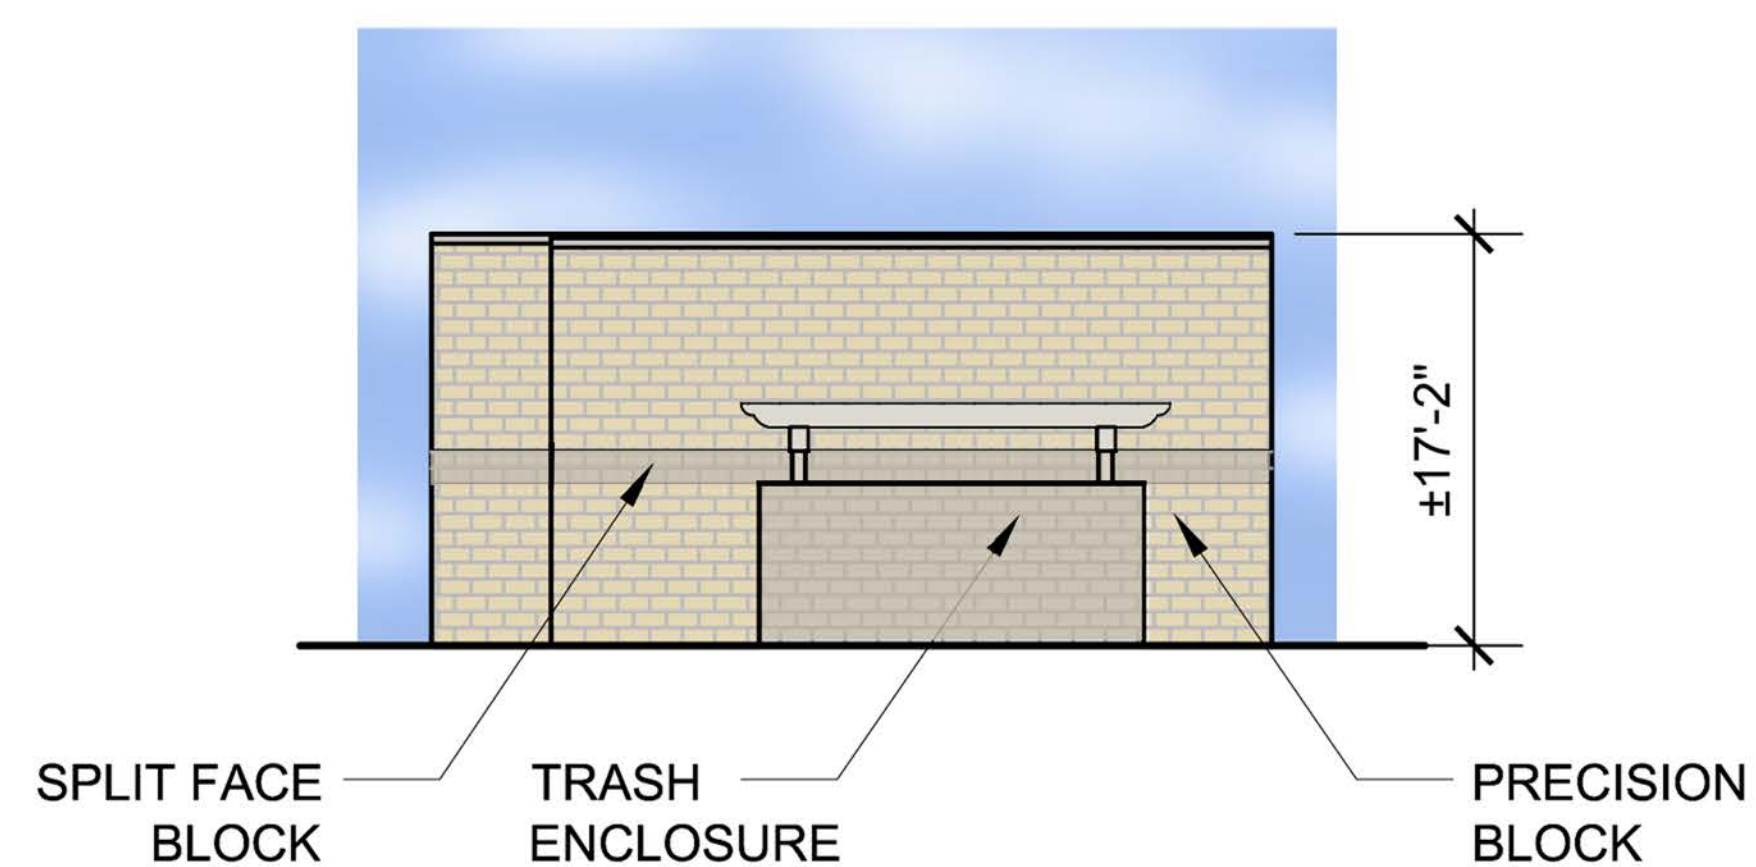


2 NORTH ELEVATION
1/8"=1'-0"

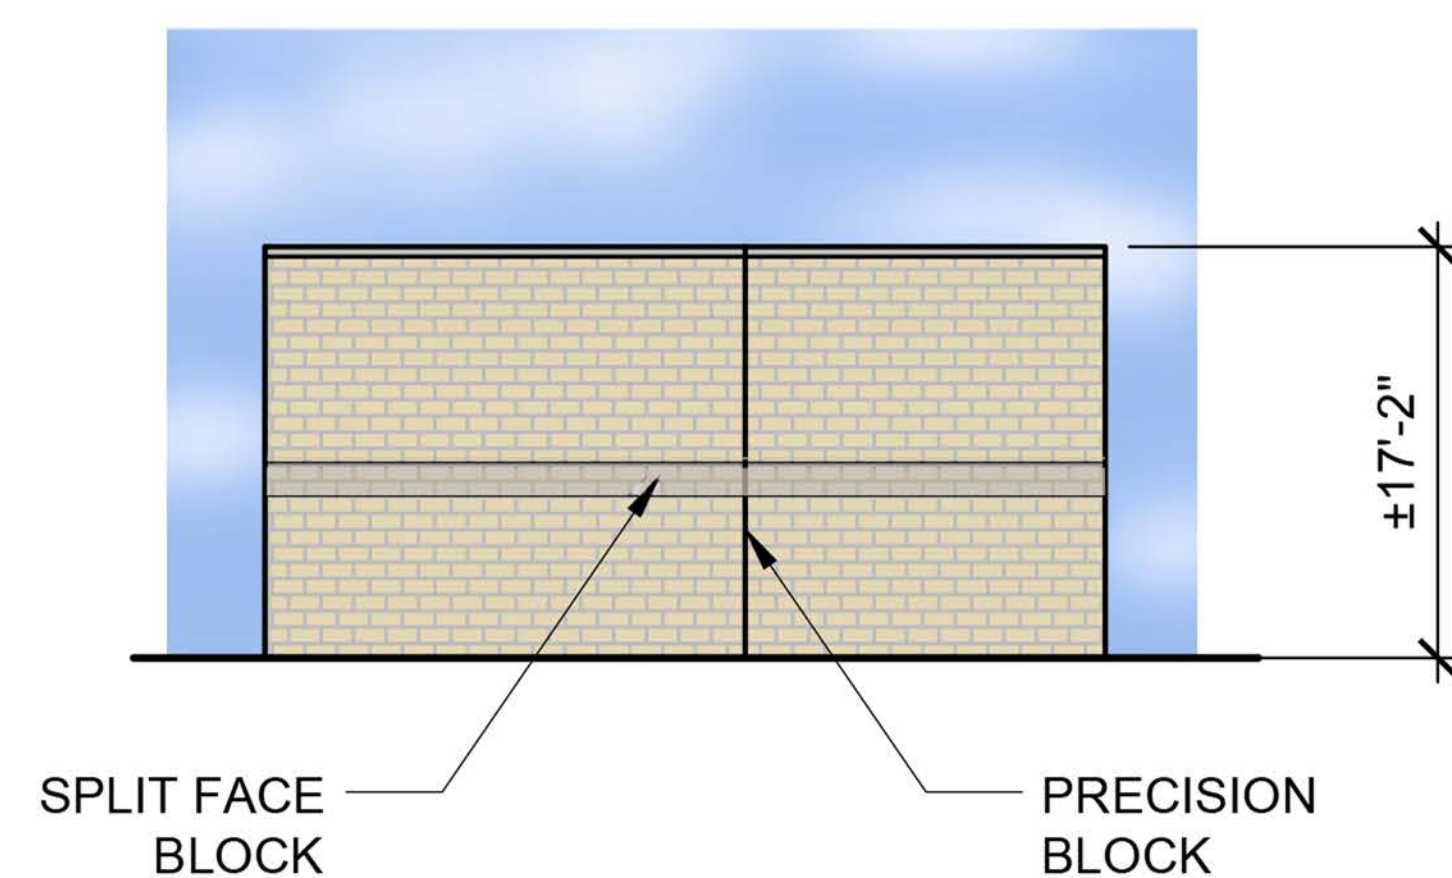


3 SOUTH ELEVATION
1/8"=1'-0"

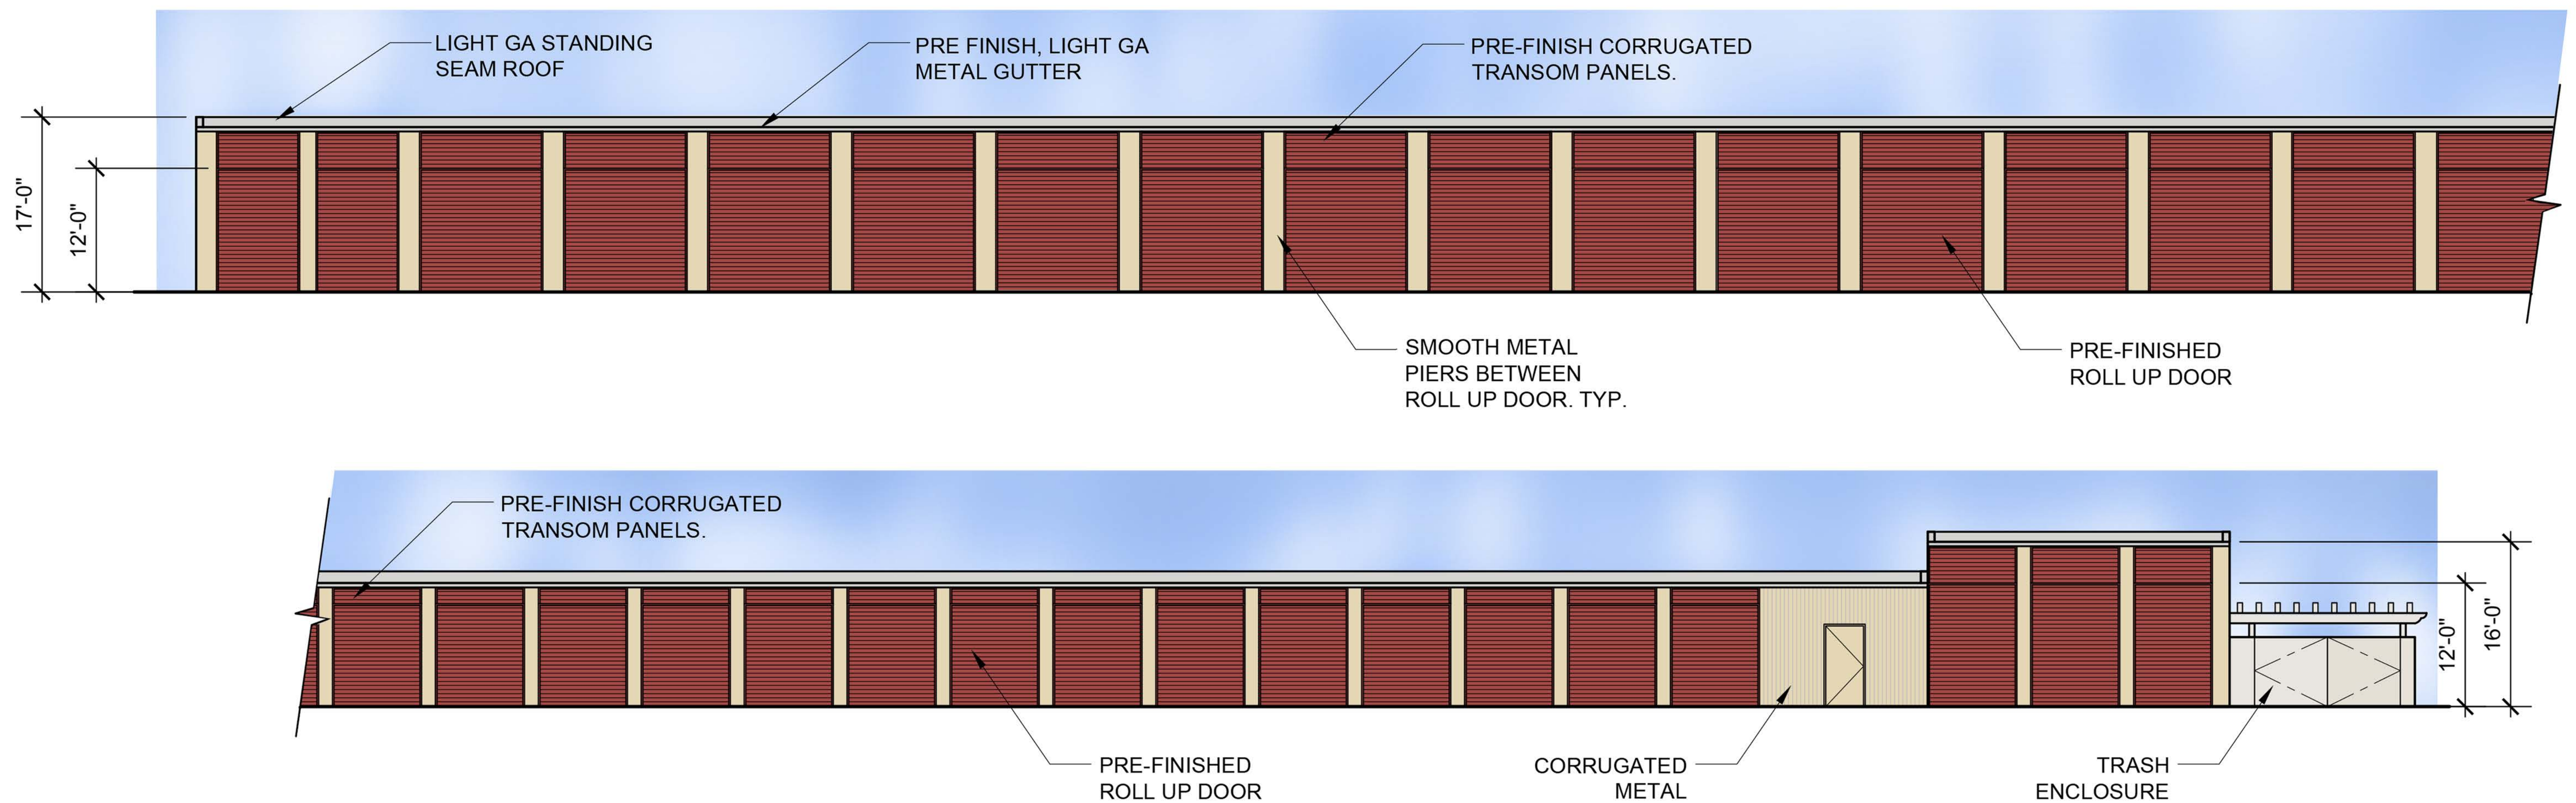


1 EAST ELEVATION
1/8"=1'-0"

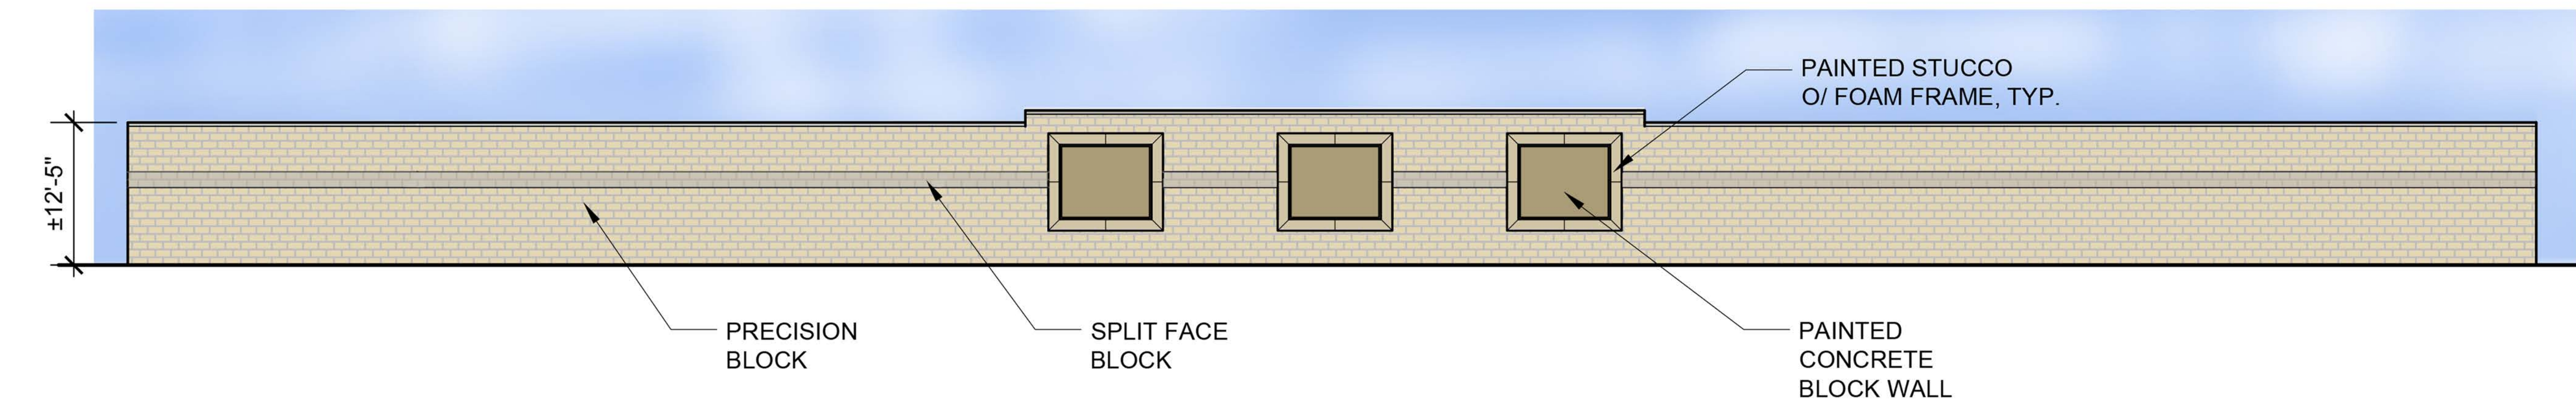


1 WEST ELEVATION
1/8"=1'-0"

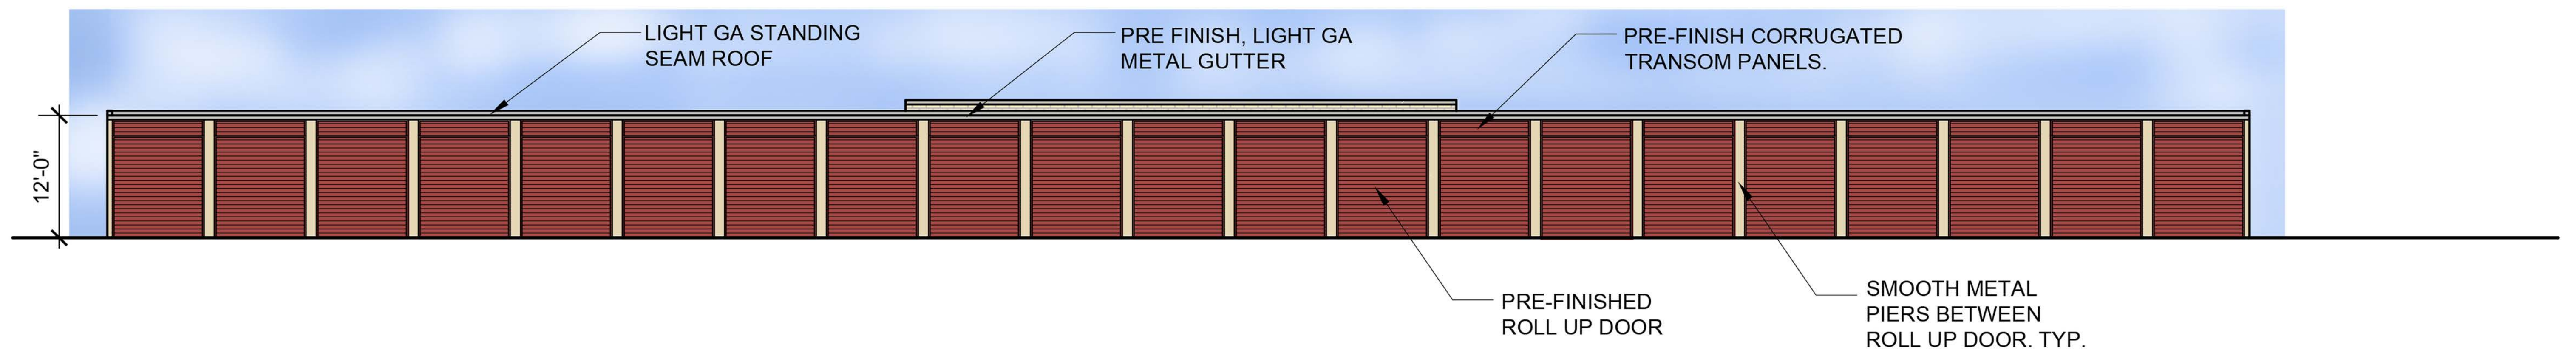


2 EAST ELEVATION
1/8"=1'-0"

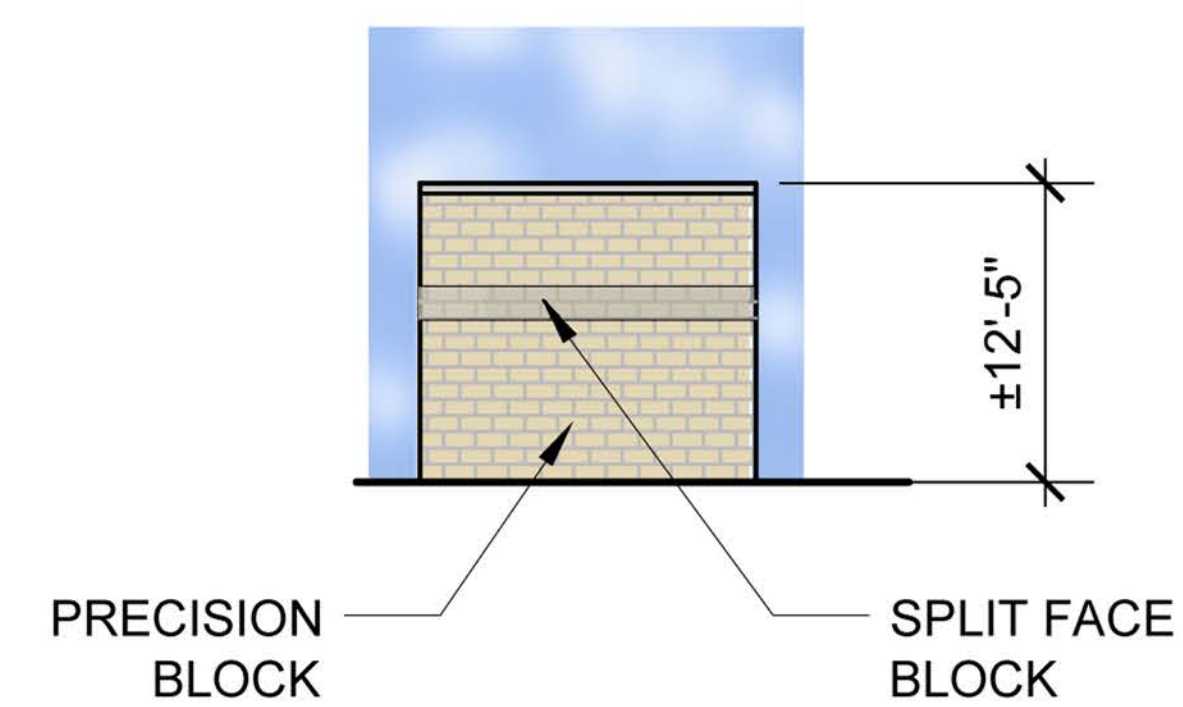


3 NORTH ELEVATION
1/8"=1'-0"

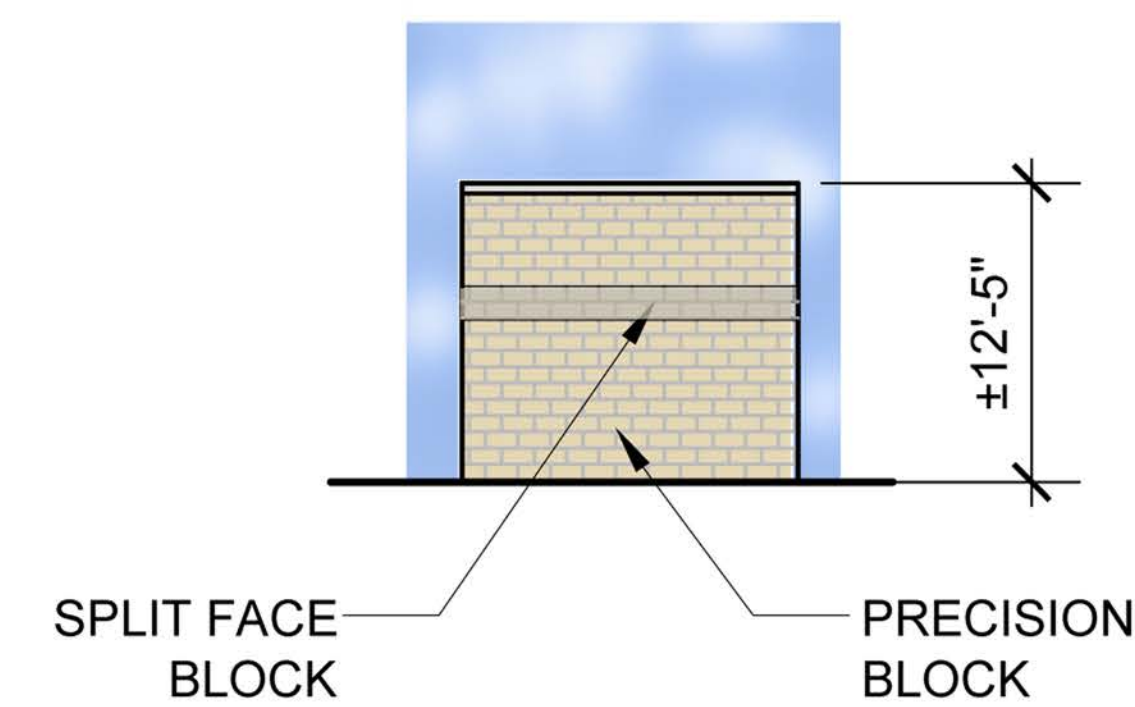


4 SOUTH ELEVATION
1/8"=1'-0"

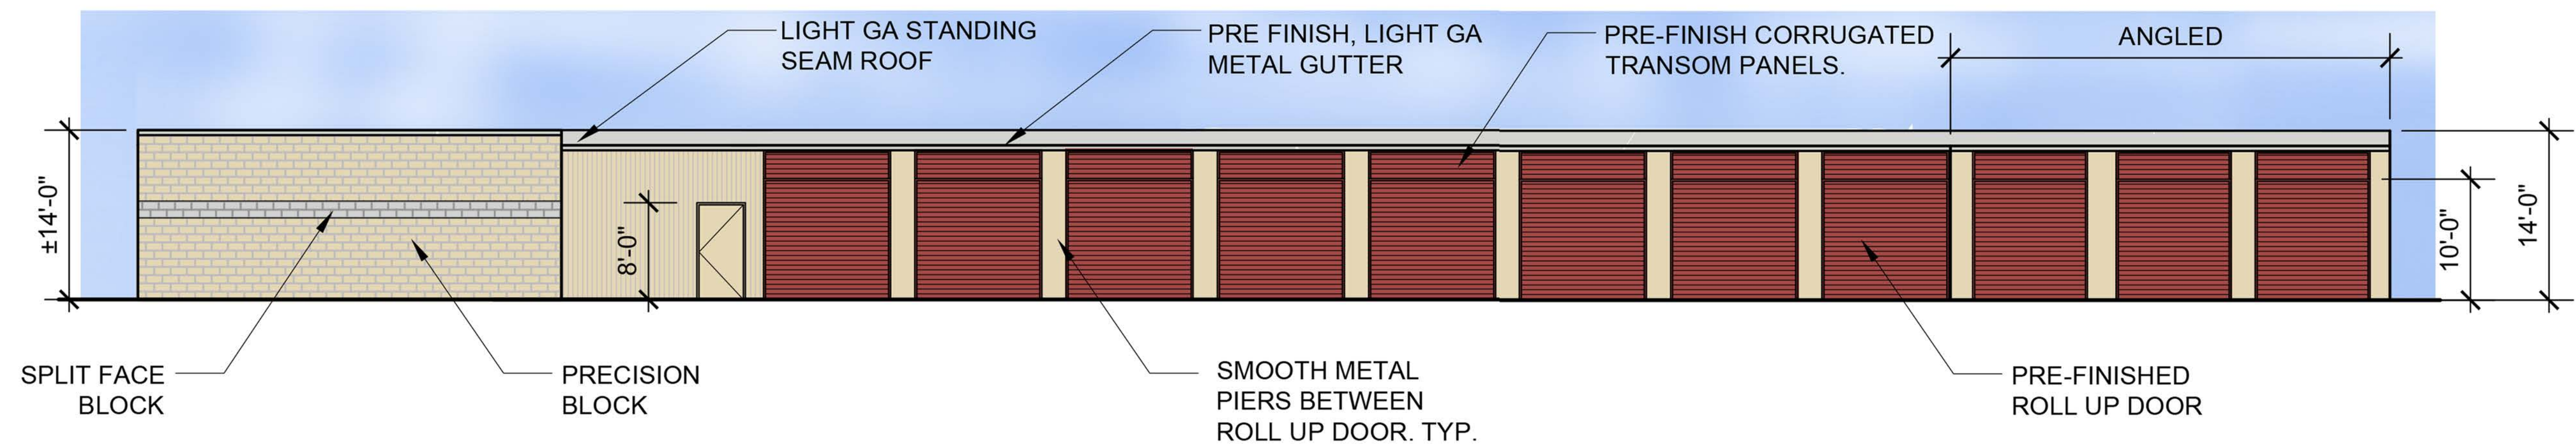


1 NORTH ELEVATION
1/8"=1'-0"

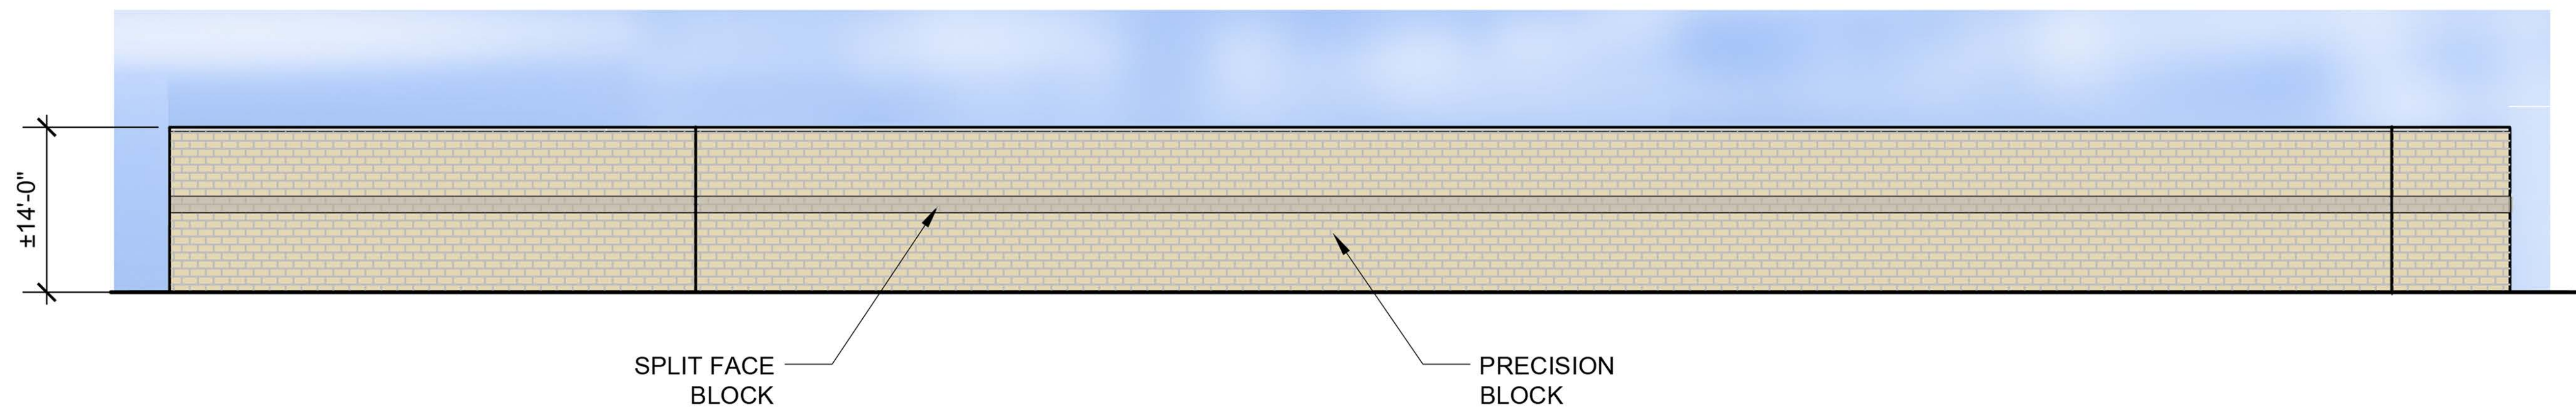

2 EAST ELEVATION
1/8"=1'-0"

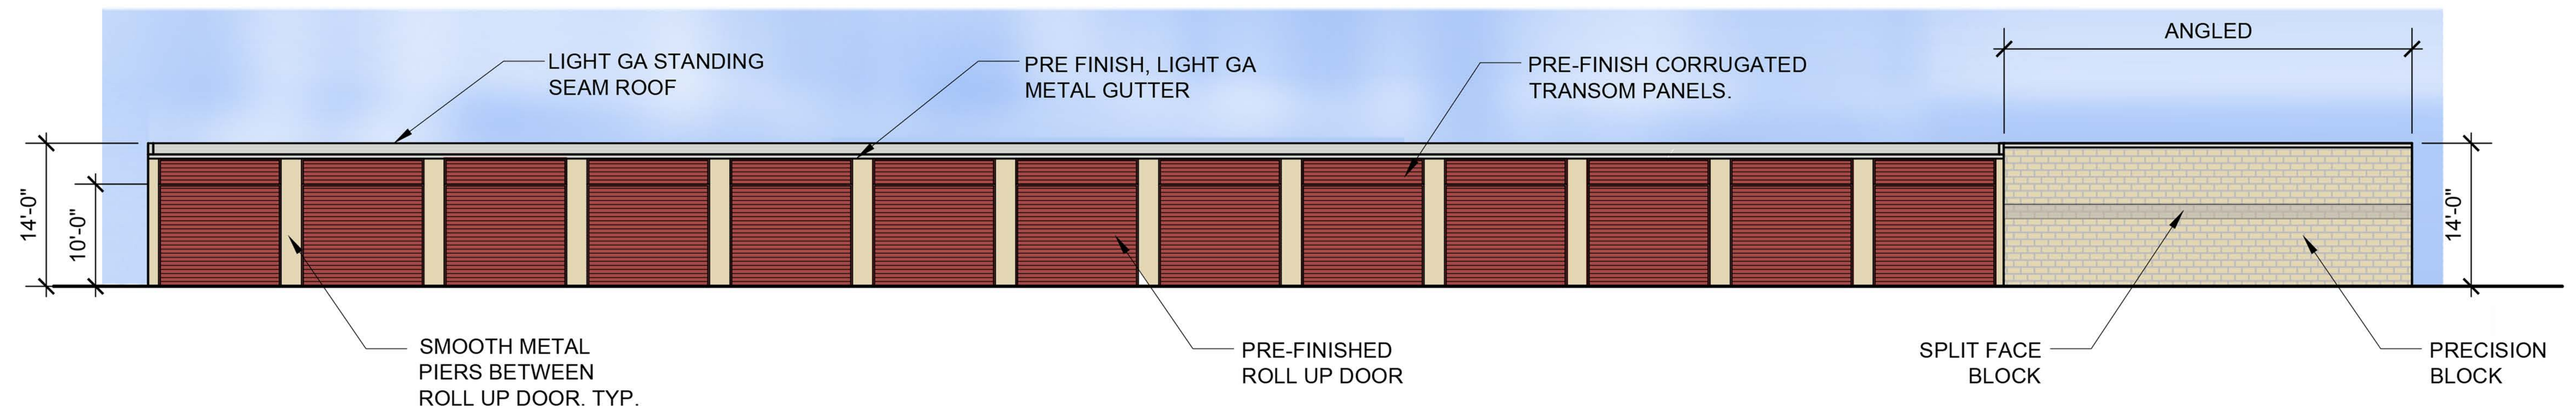

3 WEST ELEVATION
1/8"=1'-0"

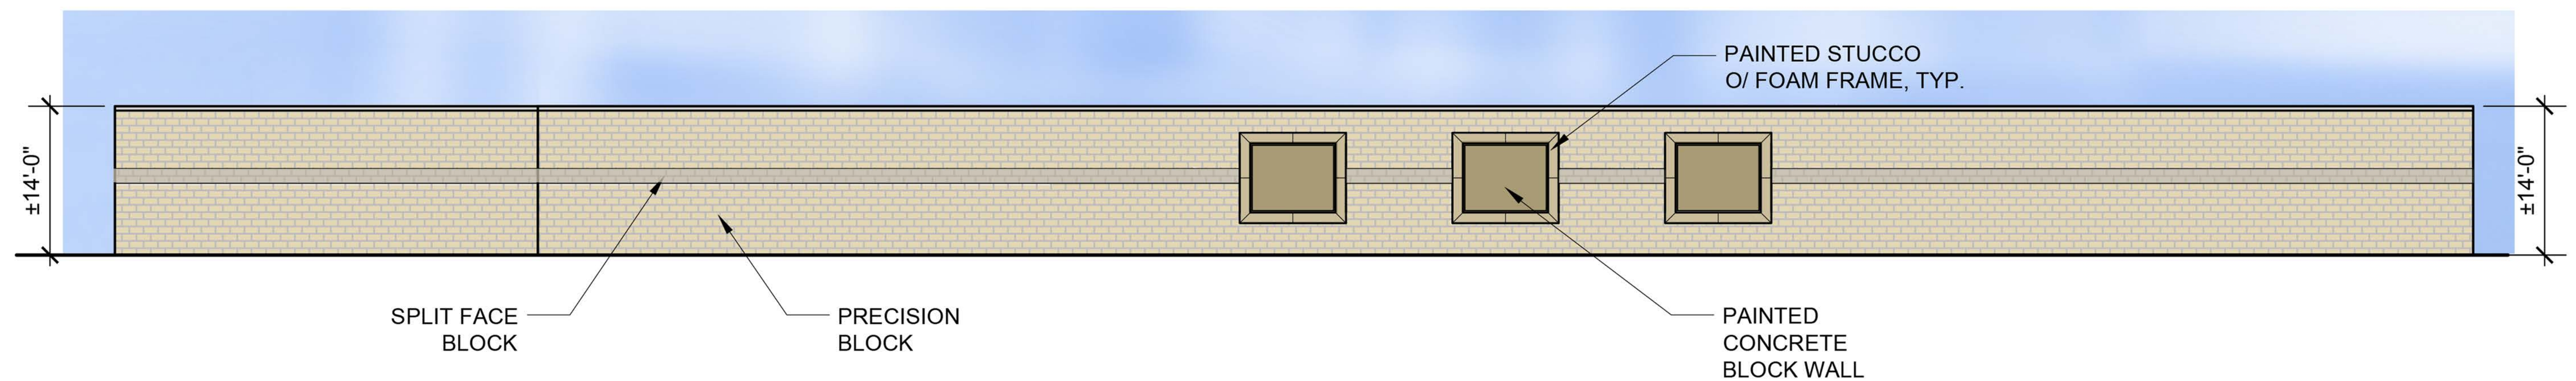

4 SOUTH ELEVATION
1/8"=1'-0"